



AINSWORTH ST. - ENTRY VIEW

NOTES & SPECIFICATION

ALL WORKS SHALL COMPLY WITH THE NCC & AUST. STANDARDS. CODES & LOCAL REQUIREMENTS. ALL WORKS SHALL BE COMPLETED IN ACCORDANCE WITH THE MANUFACTURER'S RECOMMENDATIONS.

DEVELOPMENT APPLICATION	24.11.2025
DA ISSUE (DRAFT)	20.11.2025
notes	date
CLIENT:	THE SALVATION ARMY CORPS
PROJECT:	WOMEN'S CRISIS ACCOMMODATION
ADDRESS:	LOT 2852 (No.30) AINSWORTH ST. GERALDTON WA

COVER PAGE


drawing name

Ao.00

drawing no. revision

1:500 @A2 **202306**


scale project no.

 

LANIGAN ARCHITECTS

m. +61 403 058 255
admin@laniganarchitects.com.au
www.laniganarchitects.com.au

THIS DRAWING IS COPYRIGHT AND MAY NOT BE USED WITHOUT WRITTEN CONSENT. DO NOT SCALE OFF THIS DRAWING. USE FIGURED DIMENSIONS ONLY. VERIFY ALL DIMENSIONS ON SITE.

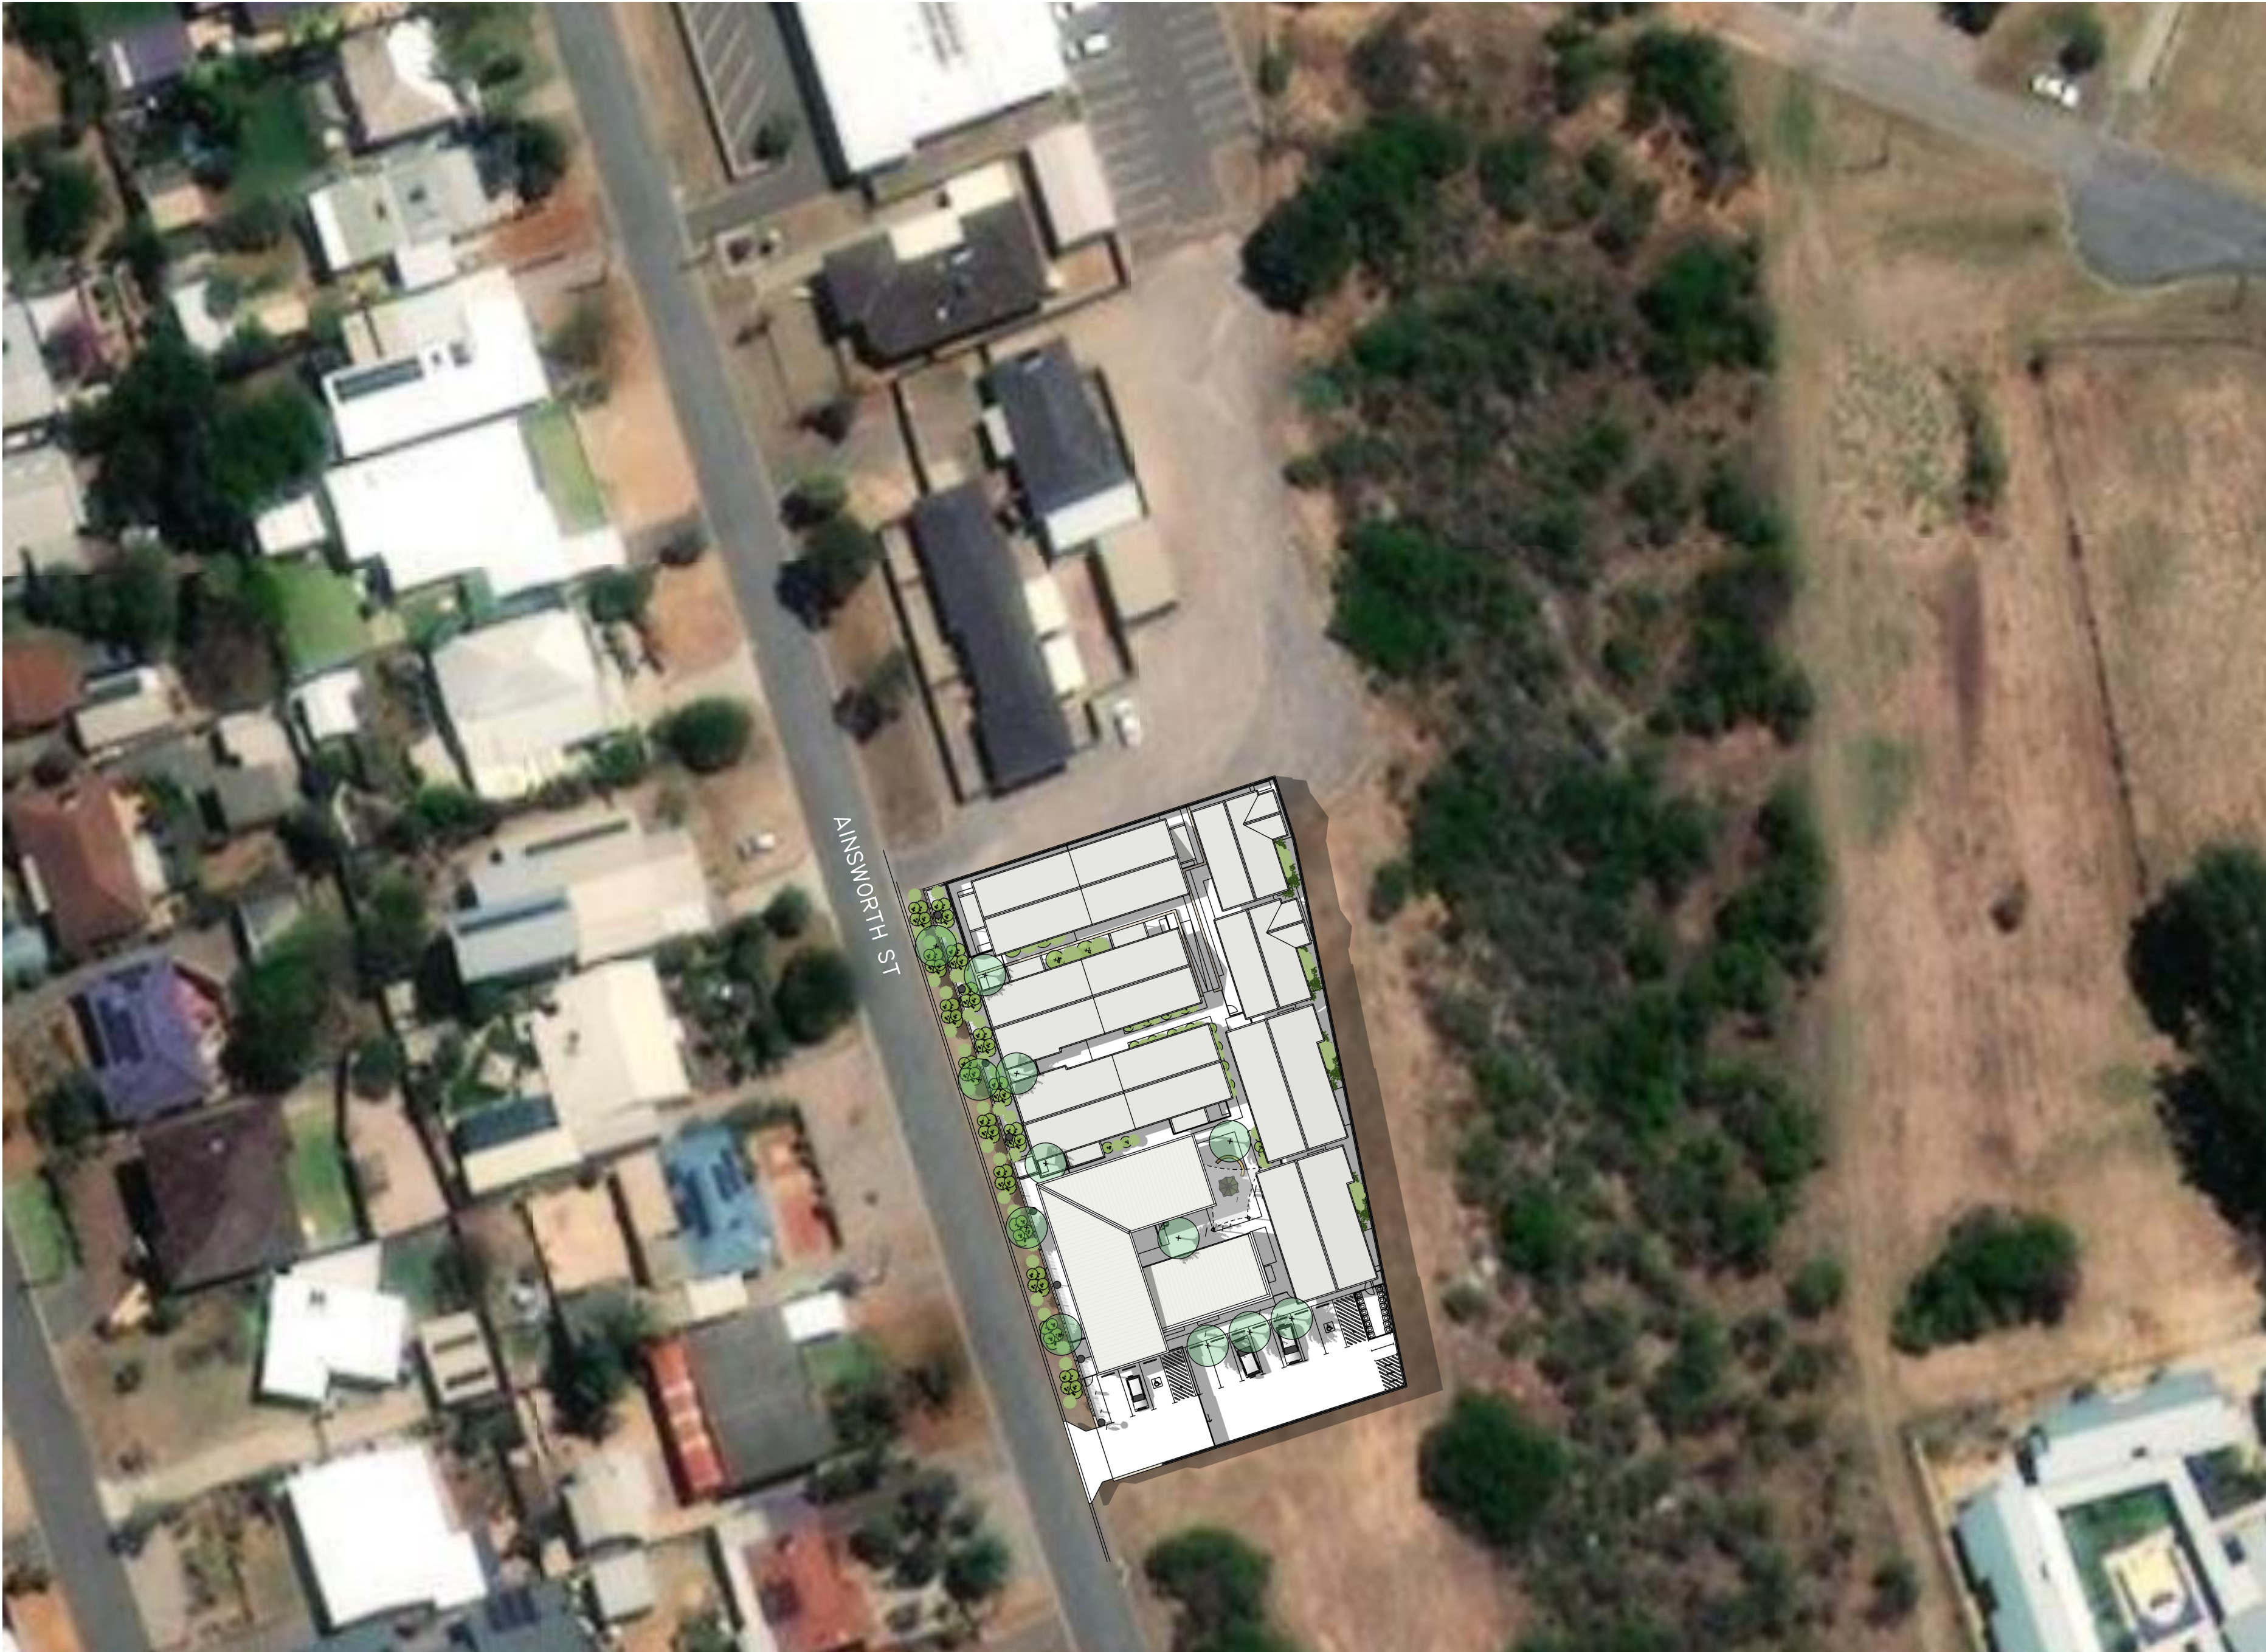

LOCATION PLAN
Scale: 1:500 @A2

NOTES & SPECIFICATION

ALL WORKS SHALL COMPLY WITH THE NCC & AUST. STANDARDS, CODES & LOCAL REQUIREMENTS. ALL WORKS SHALL BE COMPLETED IN ACCORDANCE WITH THE MANUFACTURER'S RECOMMENDATIONS.

DEVELOPMENT APPLICATION	24.11.2025
DA ISSUE (DRAFT)	20.11.2025
notes	date

CLIENT: THE SALVATION ARMY CORPS
PROJECT: WOMEN'S CRISIS ACCOMMODATION
ADDRESS: LOT 2852 (No.30) AINSWORTH ST. GERALDTON WA



LOCATION PLAN

drawing name

A0.01

drawing no. revision

1:500 @A2 **202306**
scale project no.

 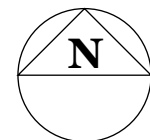

**LANIGAN
ARCHITECTS**

m. +61 403 058 255
admin@laniganarchitects.com.au
www.laniganarchitects.com.au

THIS DRAWING IS COPYRIGHT AND MAY NOT BE USED WITHOUT WRITTEN CONSENT. DO NOT SCALE OFF THIS DRAWING. USE FIGURED DIMENSIONS ONLY. VERIFY ALL DIMENSIONS ON SITE.



ROOF PLAN
Scale: 1:200 @A2

NOTES & SPECIFICATION

ALL WORKS SHALL COMPLY WITH THE NCC & AUST. STANDARDS. CODES & LOCAL REQUIREMENTS. ALL WORKS SHALL BE COMPLETED IN ACCORDANCE WITH THE MANUFACTURER'S RECOMMENDATIONS.

DEVELOPMENT APPLICATION	24.11.2025
DA ISSUE (DRAFT)	20.11.2025
notes	date

CLIENT: THE SALVATION ARMY CORPS
PROJECT: WOMEN'S CRISIS ACCOMMODATION
ADDRESS: LOT 2852 (No.30) AINSWORTH ST. GERALDTON WA

ROOF PLAN



drawing name

A1.01

drawing no. revision

1:200 @A2 **202306**

scale project no.

 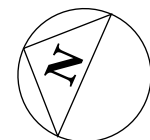

LANIGAN ARCHITECTS

m. +61 403 058 255
admin@laniganarchitects.com.au
www.laniganarchitects.com.au

THIS DRAWING IS COPYRIGHT AND MAY NOT BE USED WITHOUT WRITTEN CONSENT. DO NOT SCALE OFF THIS DRAWING. USE FIGURED DIMENSIONS ONLY. VERIFY ALL DIMENSIONS ON SITE.

UNIT TYPE	GFA	UNIT No.
1. TYPE A - 1 X BED UNIT	57.8 m2	3-4
2. TYPE B - 2 x BED UNIT	72.3 m2	5-6,7,10
3. TYPE C - 2 x BED UNIT	79.5 m2	8-9
4. TYPE D - 3 x BED UNIT	96.9 m2	1-2
5. ADMIN BLOCK	250.0 m2	

NOTES & SPECIFICATION

ALL WORKS SHALL COMPLY WITH THE NCC & AUST. STANDARDS, CODES & LOCAL REQUIREMENTS. ALL WORKS SHALL BE COMPLETED IN ACCORDANCE WITH THE MANUFACTURER'S RECOMMENDATIONS.



DEVELOPMENT APPLICATION	24.11.2025
DA ISSUE (DRAFT)	20.11.2025
notes	date

CLIENT: THE SALVATION ARMY CORPS
PROJECT: WOMEN'S CRISIS ACCOMMODATION

ADDRESS: LOT 2852 (No.30)
AINSWORTH ST.
GERALDTON WA 6163


UNIT No. PLAN

drawing name


A1.02

drawing no. revision


1:200 @A2 202306
scale project no.

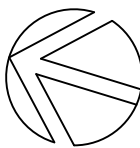

A I N S W O R T H S T R E E T

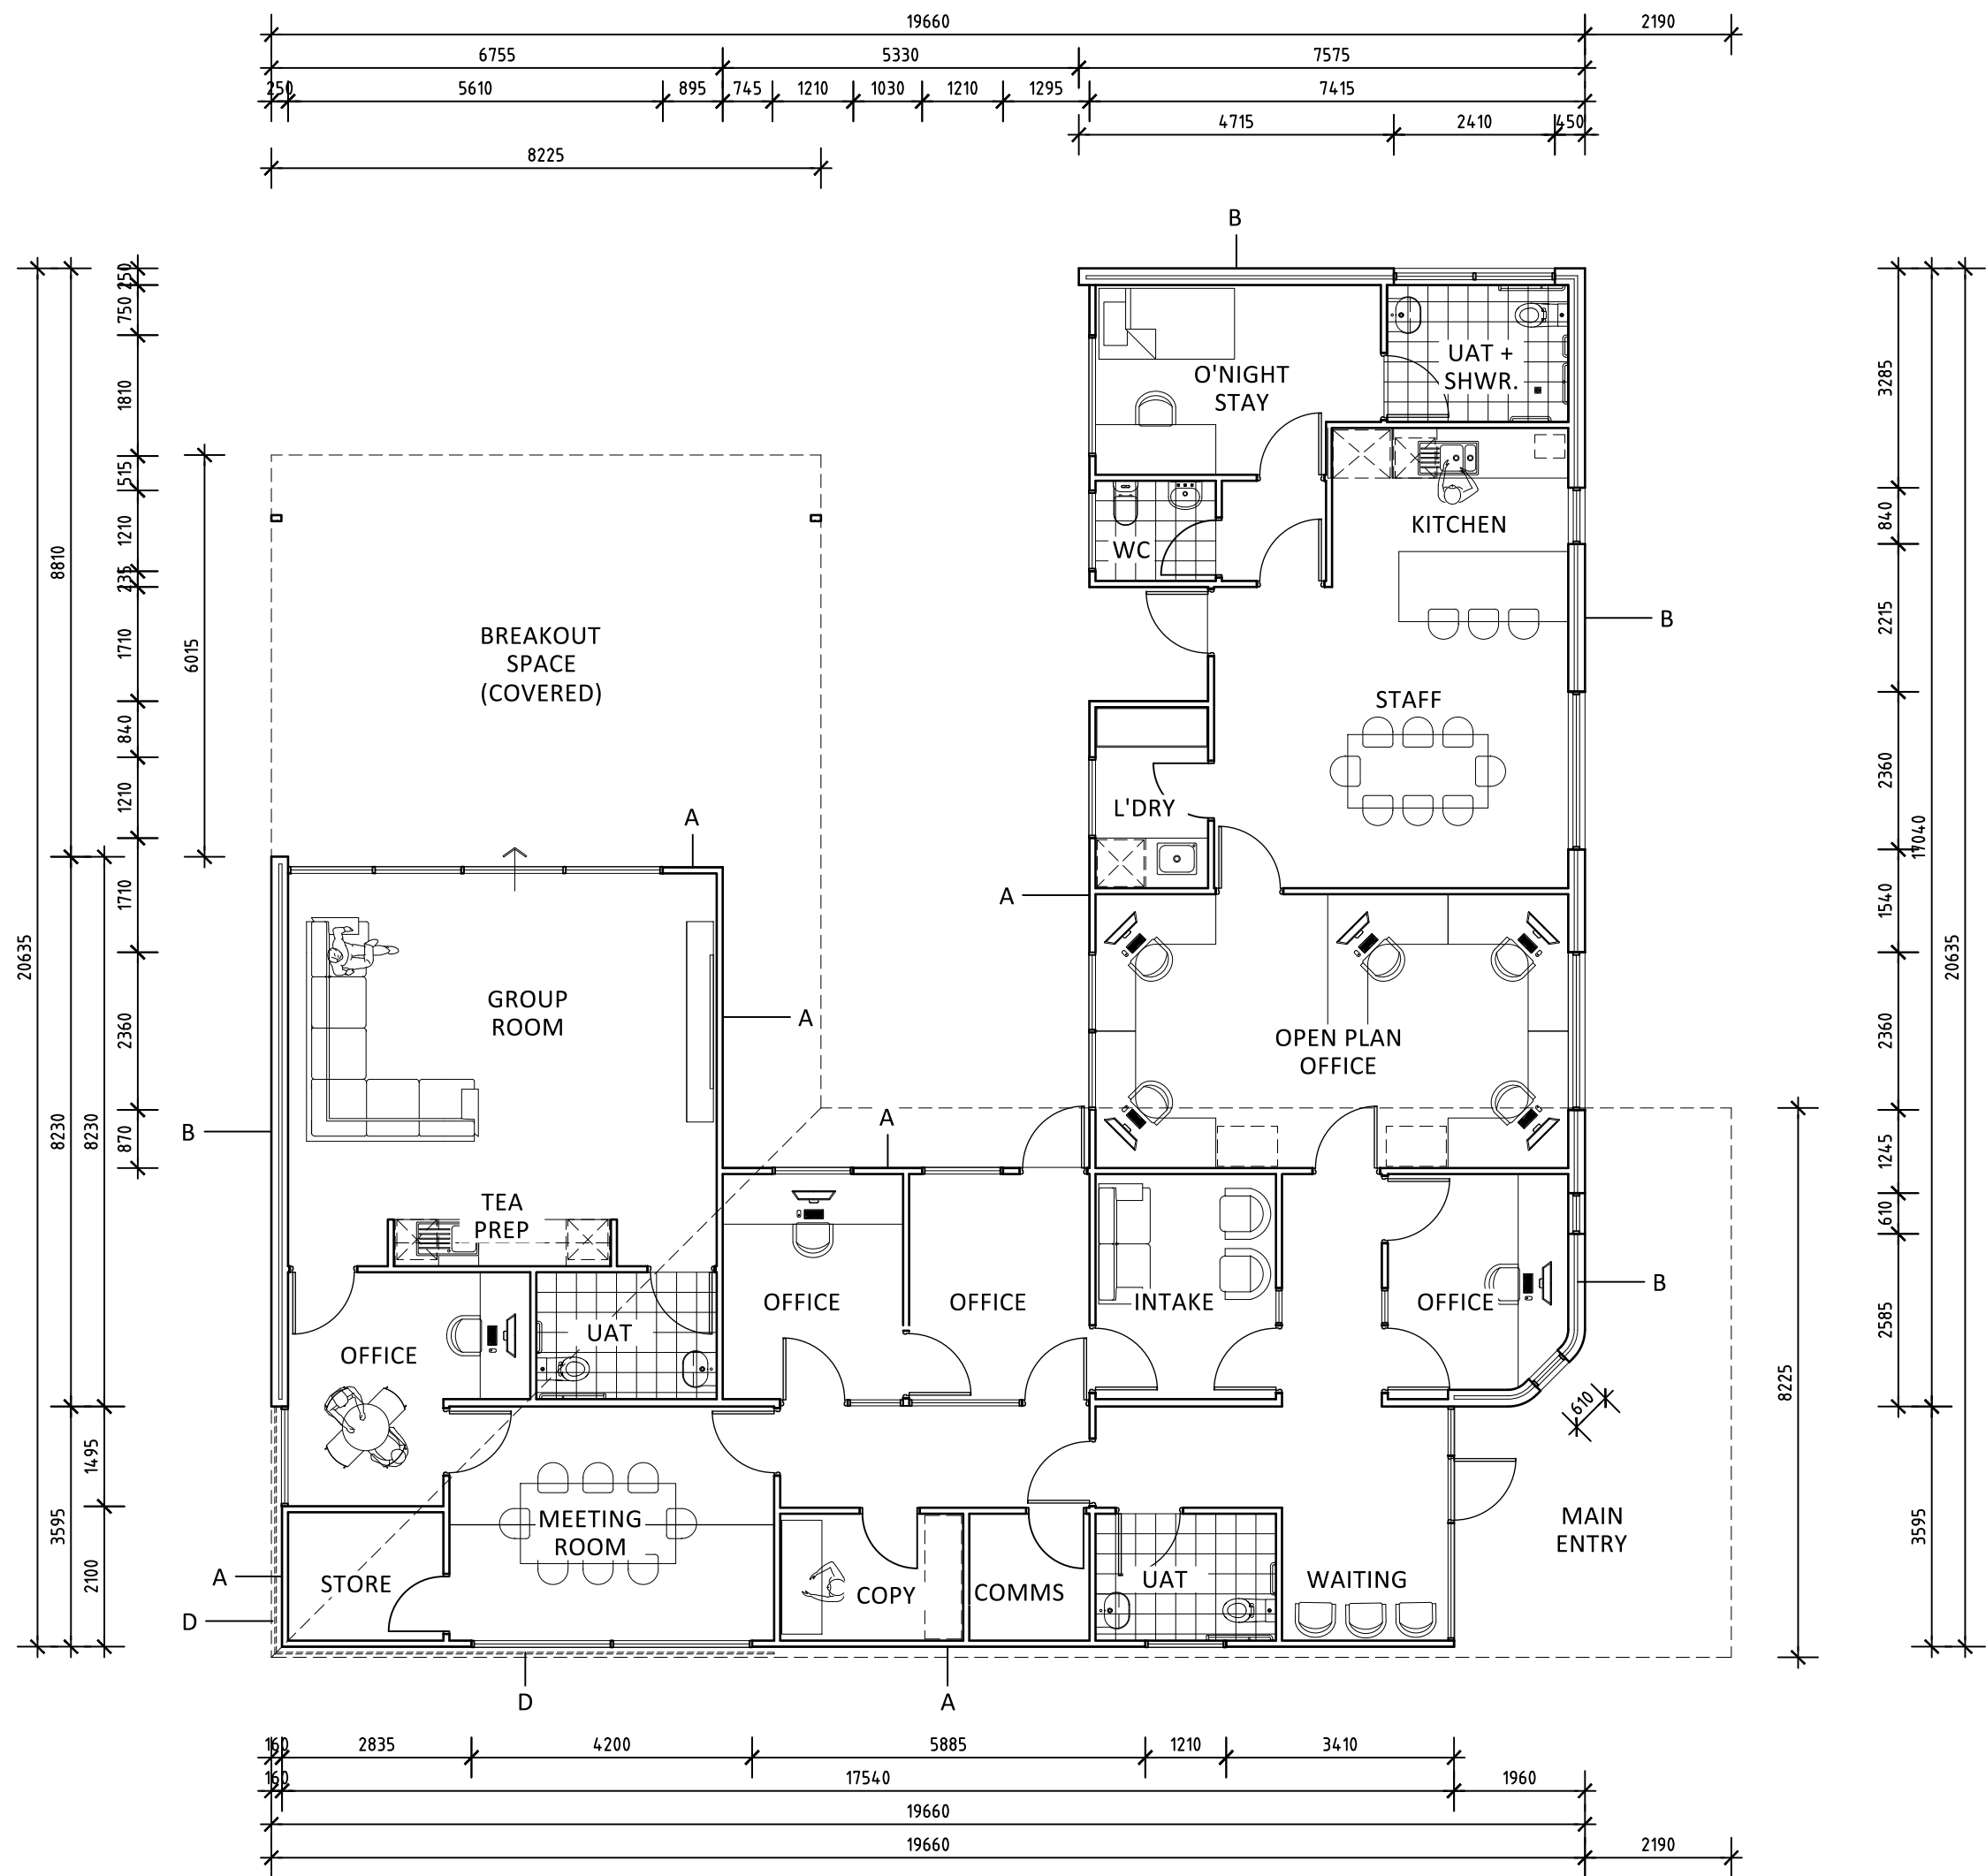

EXTERNAL FINISHES SCHEDULE	
A WALLS	9.5mm WEATHERTEX 'WEATHERGROOVE' NATURAL FINISH
B WALLS	WHITE PAINTED FACEBRICK
C ROOF	COLORBOND CUSTOM-ORB SHEET - COLOUR 'SURFMIST'
D SCREENS	LASER-CUT ALUMINIUM ART SCREENS & FENCE PANELS

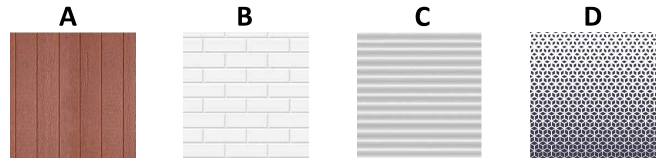

DEVELOPMENT APPLICATION	24.11.2025
DA ISSUE (DRAFT)	20.11.2025
notes	date

CLIENT: THE SALVATION ARMY CORPS
PROJECT: WOMEN'S CRISIS ACCOMMODATION
ADDRESS: LOT 2852 (No. 30) AINSWORTH ST. GERALDTON WA 6163

ADMIN. PLAN


drawing name

A2.01


drawing no. revision

1:100 @A2 202306
scale project no.




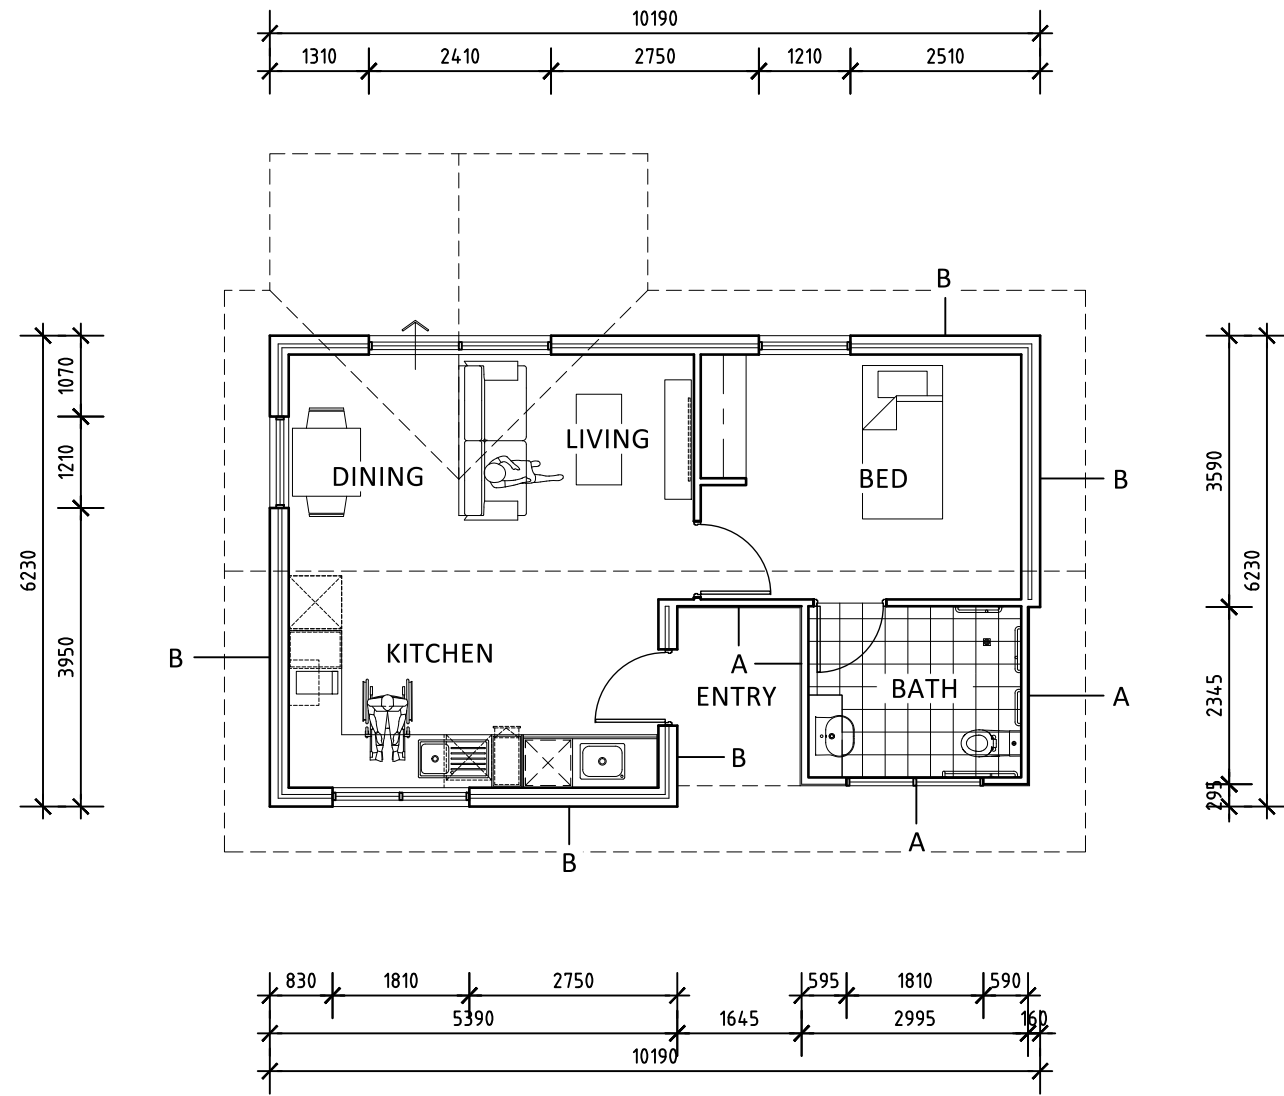


1 FLOORPLAN - UNITS 3-4
SCALE 1:100 @A2

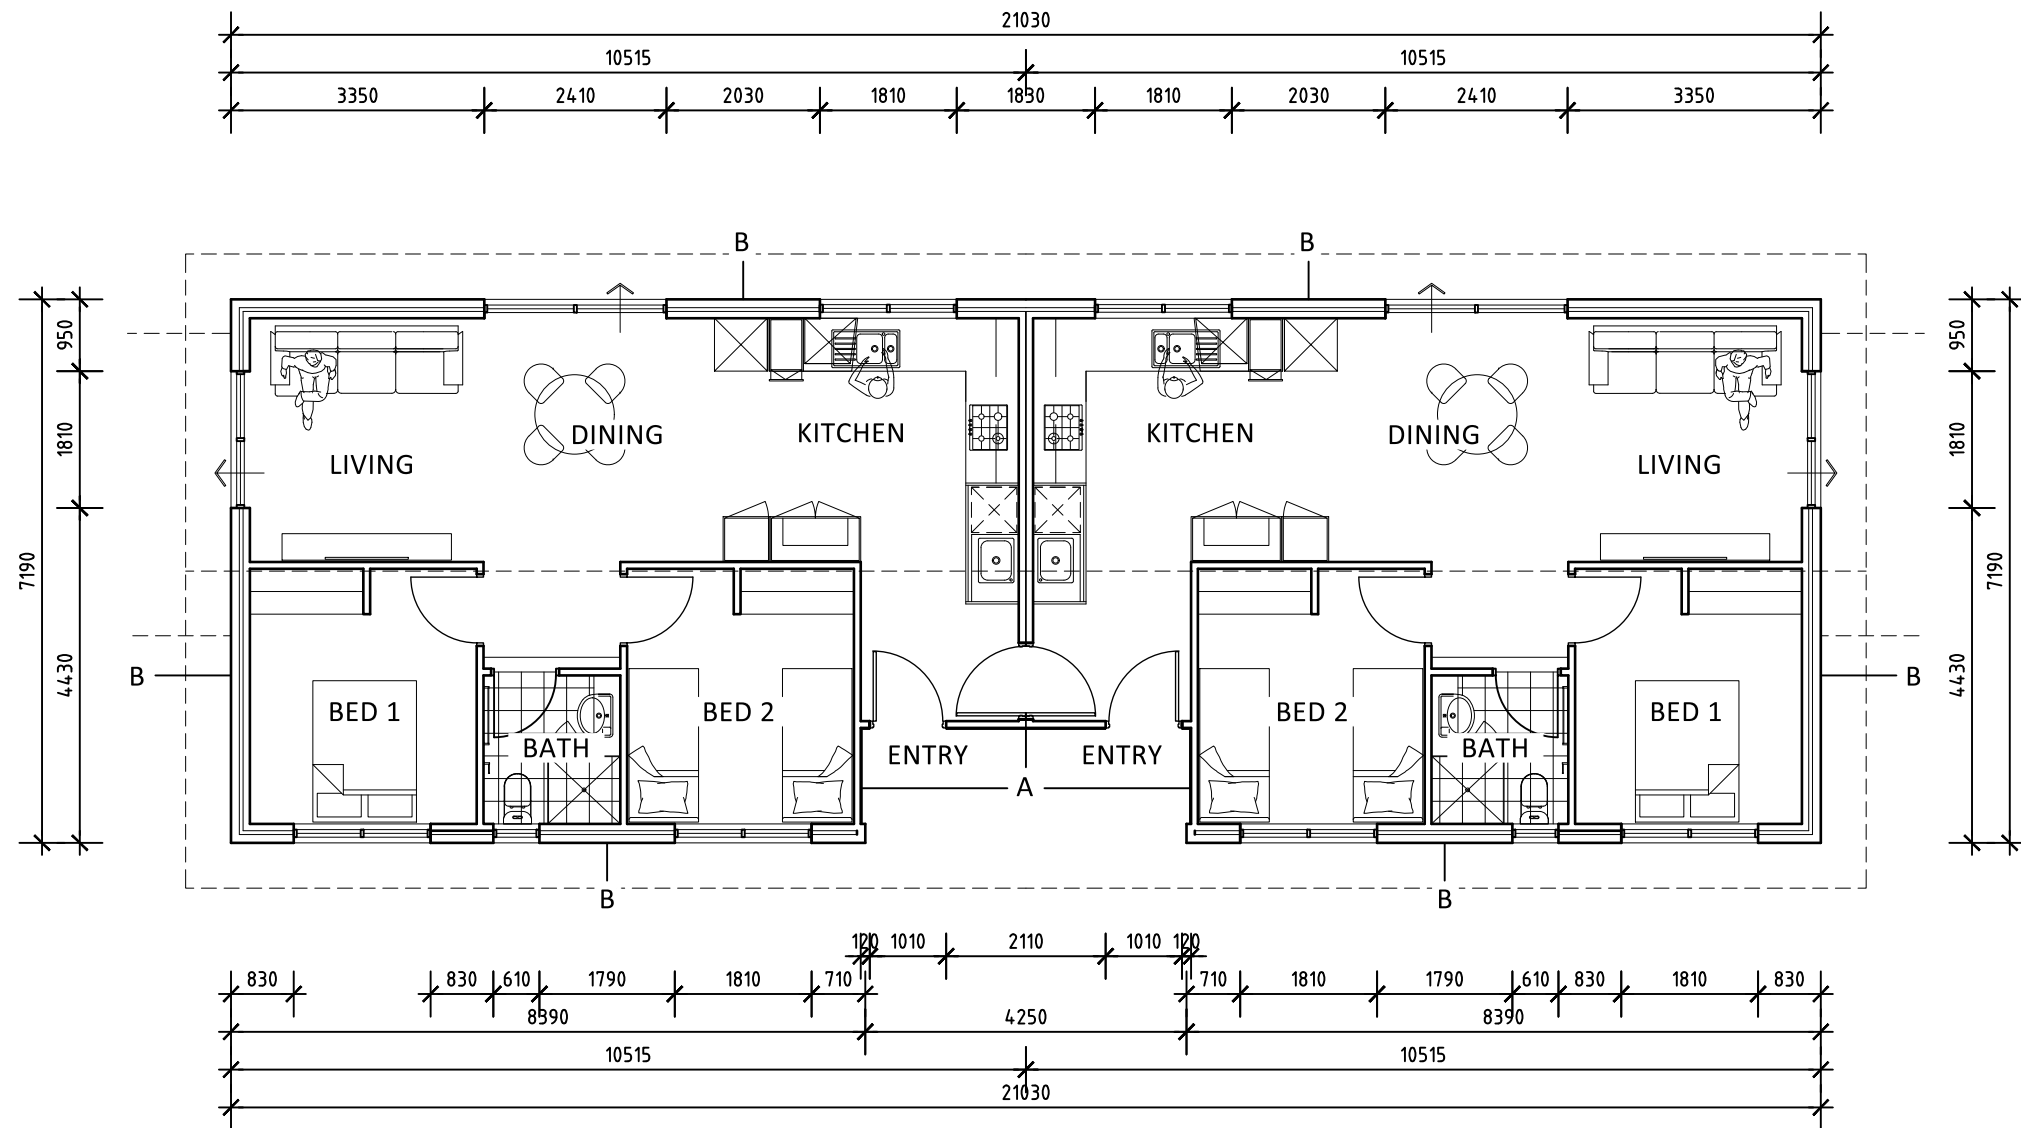


2 FLOORPLAN - UNITS 5-6
SCALE 1:100 @A2

EXTERNAL FINISHES SCHEDULE	
A WALLS	9.5mm WEATHERTEX 'WEATHERGROOVE' NATURAL FINISH
B WALLS	WHITE PAINTED FACEBRICK
C ROOF	COLORBOND CUSTOM-ORB SHEET - COLOUR 'SURFMIST'
D SCREENS	LASER-CUT ALUMINIUM ART SCREENS & FENCE PANELS

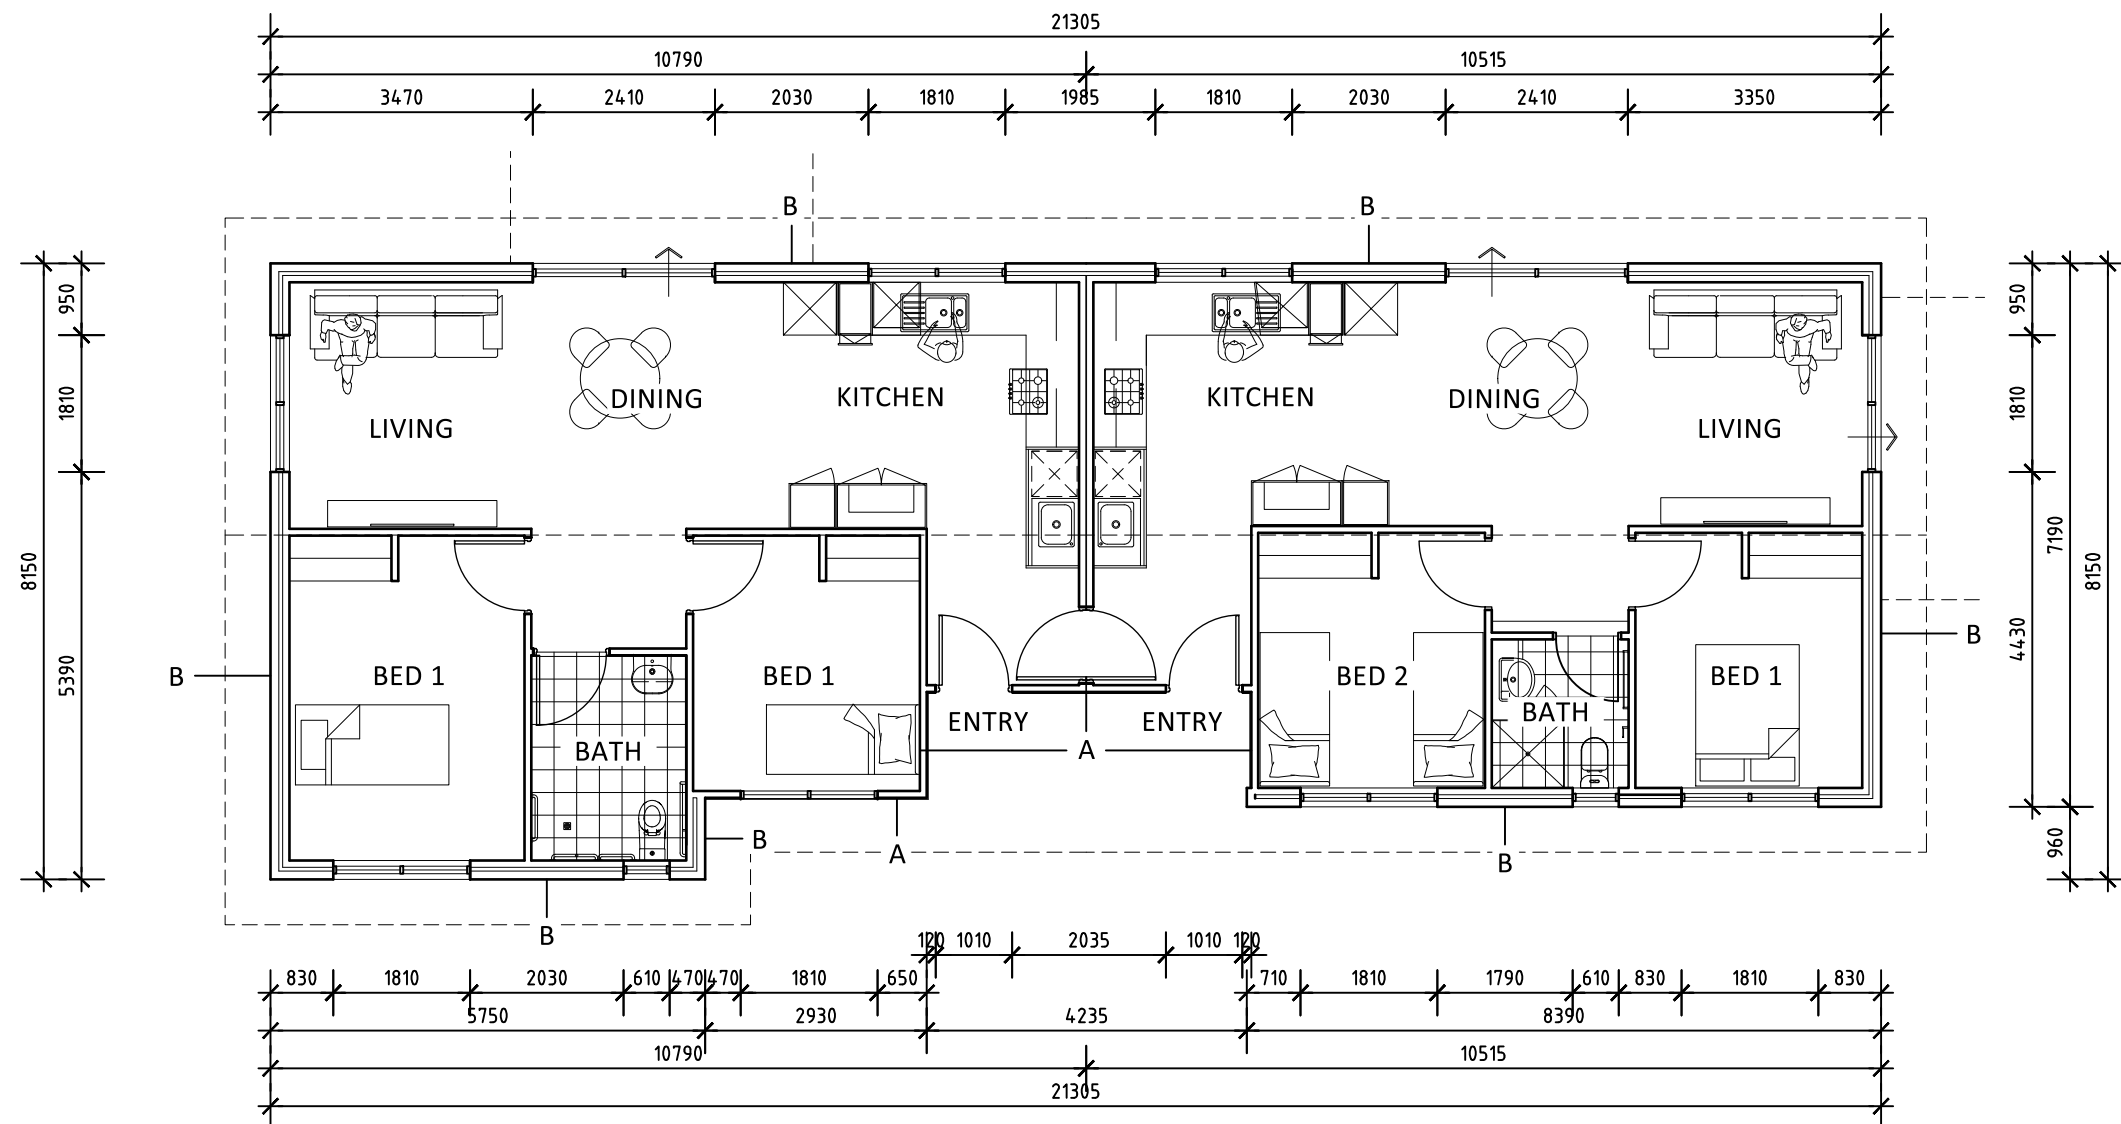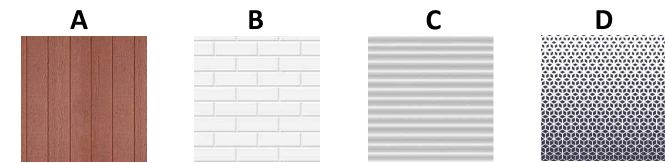

3 FLOORPLAN - UNITS 7-8 & 9-10
SCALE 1:100 @A2

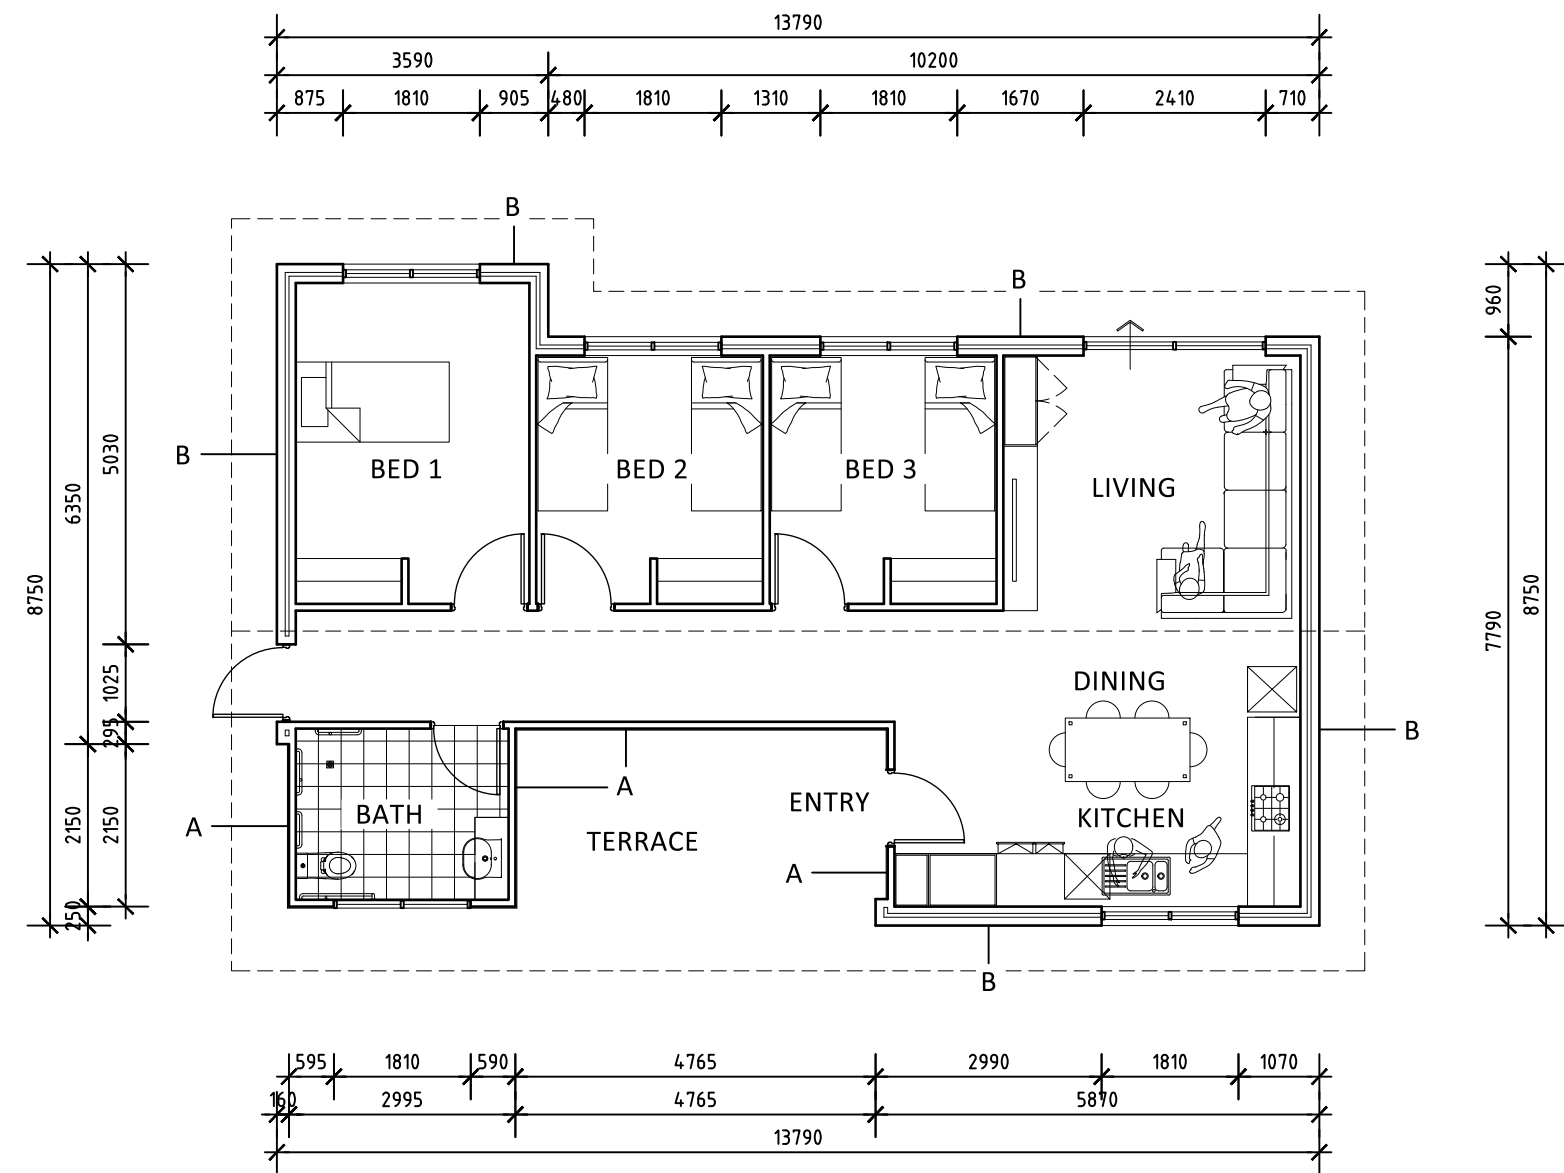

4 FLOORPLAN - UNITS 1-2
SCALE 1:100 @A2

DEVELOPMENT APPLICATION	24.11.2025
DA ISSUE (DRAFT)	20.11.2025
notes	date

CLIENT: THE SALVATION ARMY CORPS
PROJECT: WOMEN'S CRISIS ACCOMMODATION
ADDRESS: LOT 2852 (No. 30) AINSWORTH ST. GERALDTON WA 6163

UNIT PLANS

drawing name

A2.02


drawing no. revision

1:100 @A2 202306
scale project no.




**WEST ELEVATION (AINSWORTH ST.)**


Scale: 1:200 @A2

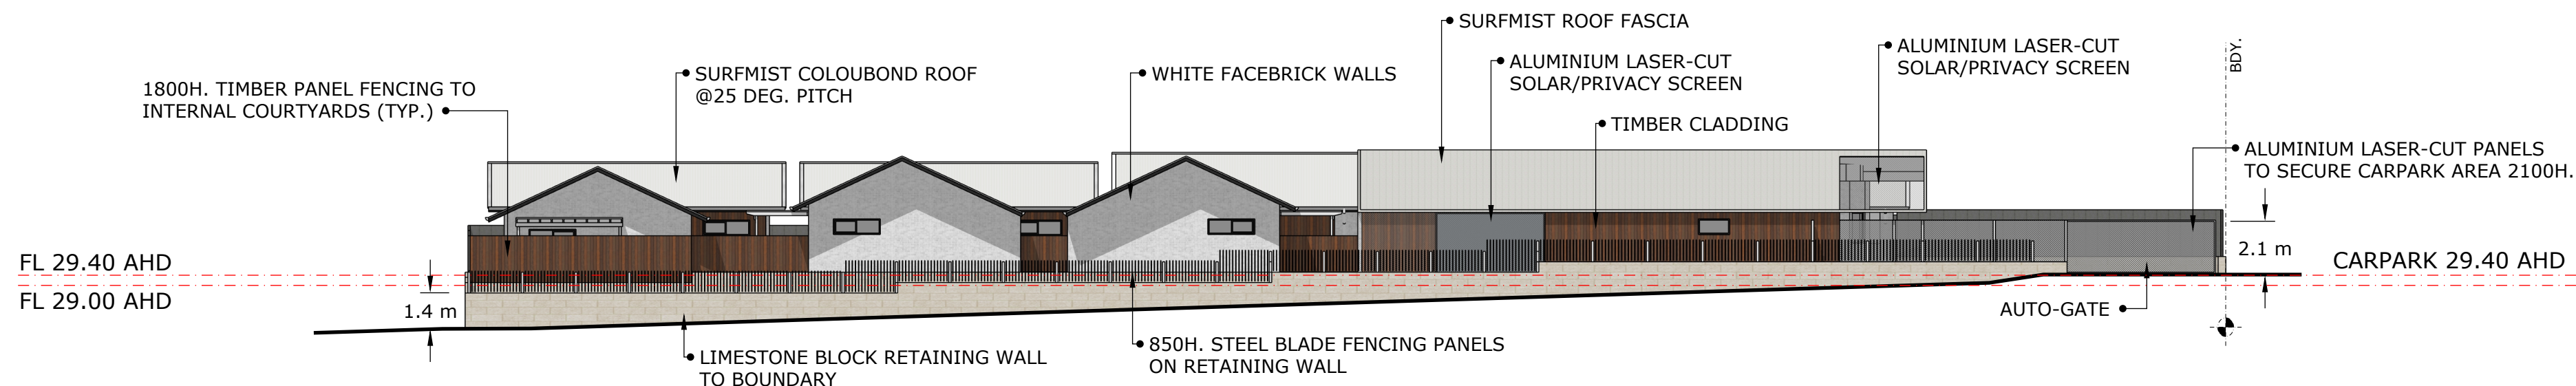**WEST ELEVATION (AINSWORTH ST.)**


Scale: 1:200 @A2

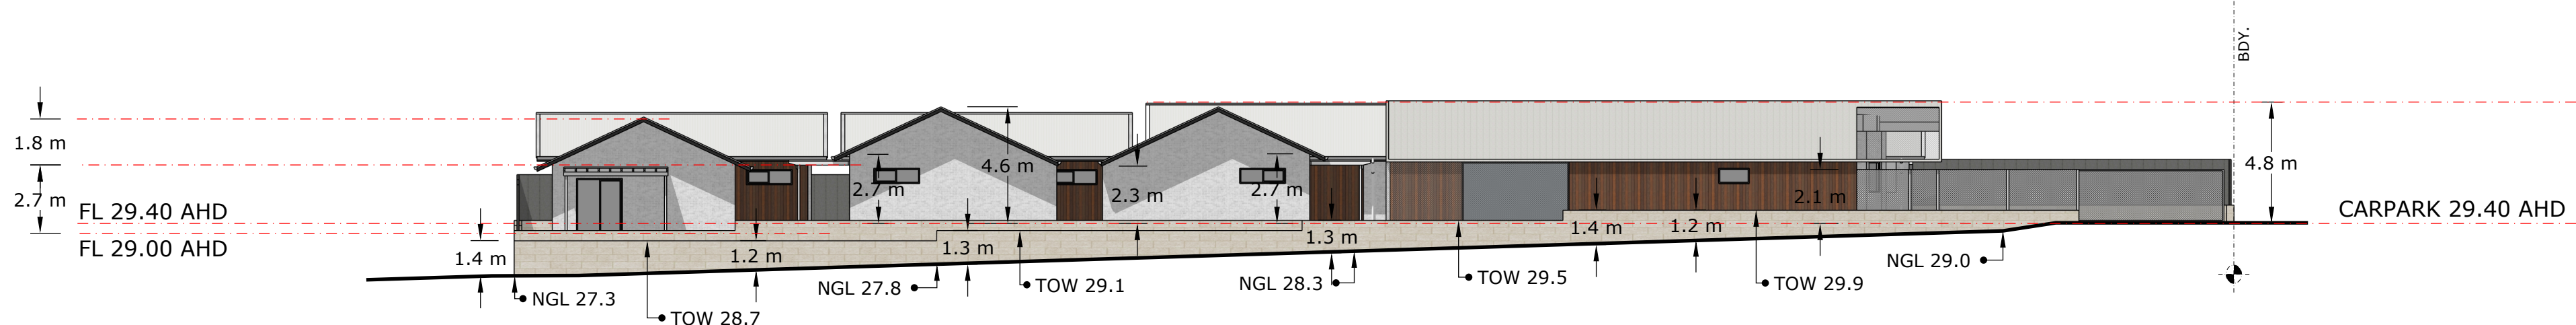**WEST ELEVATION (FENCE REMOVED)**

Scale: 1:200 @A2

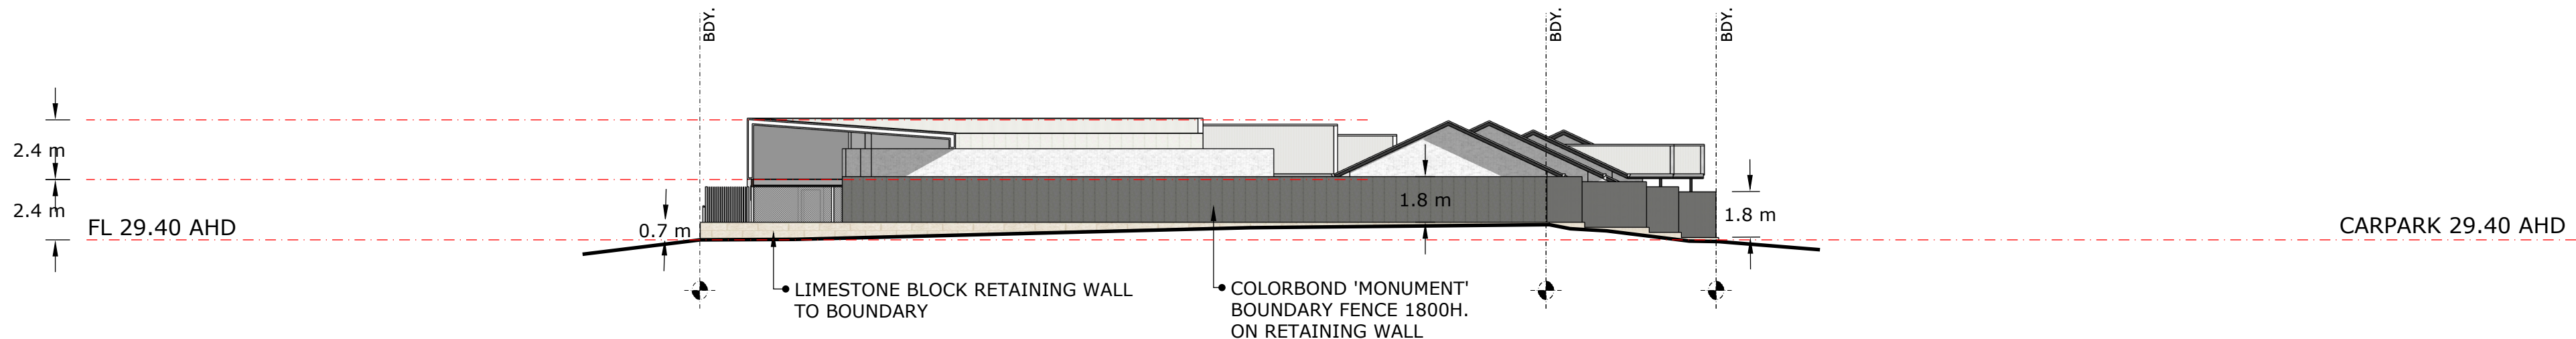**SOUTH ELEVATION (BOUNDARY FENCE)**

Scale: 1:200 @A2

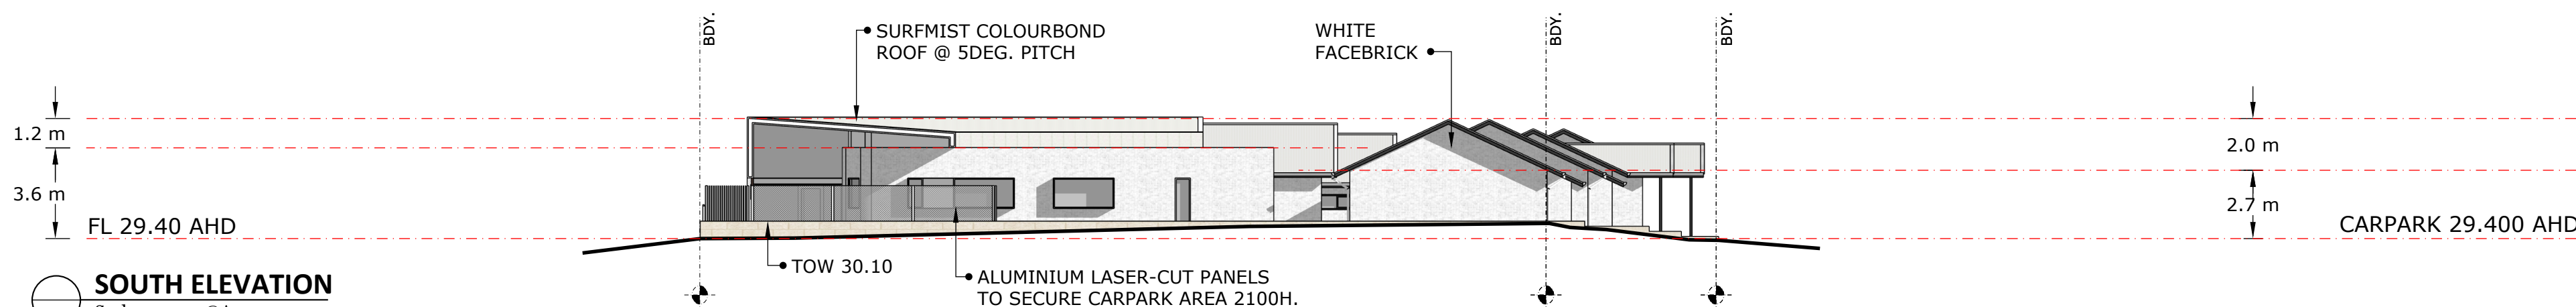**SOUTH ELEVATION**

Scale: 1:200 @A2

DEVELOPMENT APPLICATION	24.11.2025
DA ISSUE (DRAFT)	20.11.2025
notes	date

CLIENT:	THE SALVATION ARMY CORPS
PROJECT:	WOMEN'S CRISIS ACCOMMODATION
ADDRESS:	LOT 2852 (No.30) AINSWORTH ST. GERALDTON WA

ELEVATIONS 1

drawing name

A3.01

drawing no.


revision


1:200 @A2

202306


scale

project no.

 
LANIGAN
ARCHITECTS

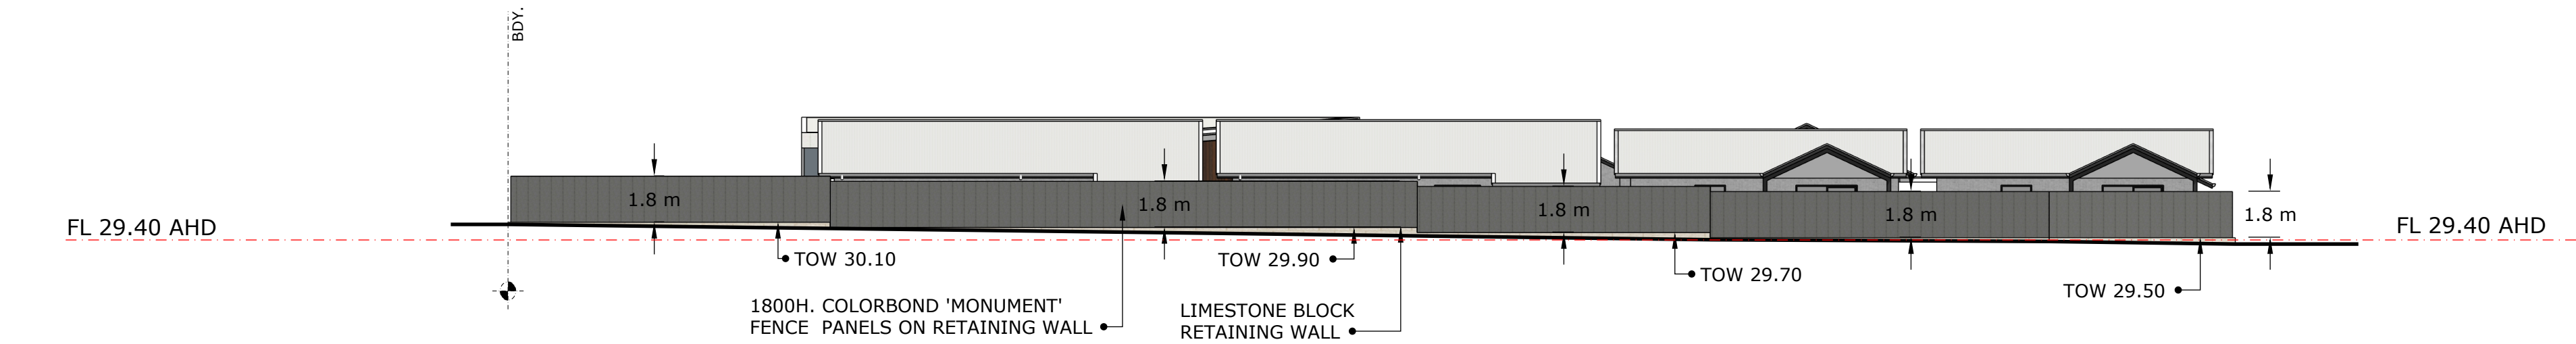


EAST ELEVATION (BOUNDARY FENCE)
Scale: 1:200 @A2

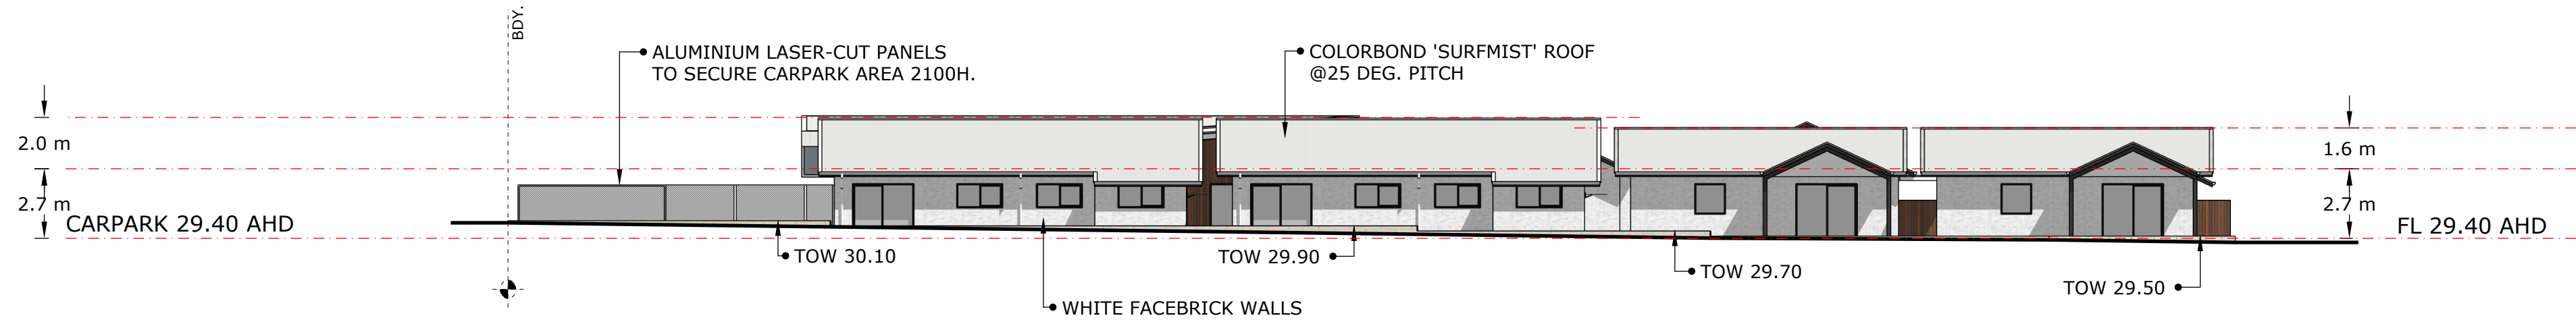

EAST ELEVATION
Scale: 1:200 @A2

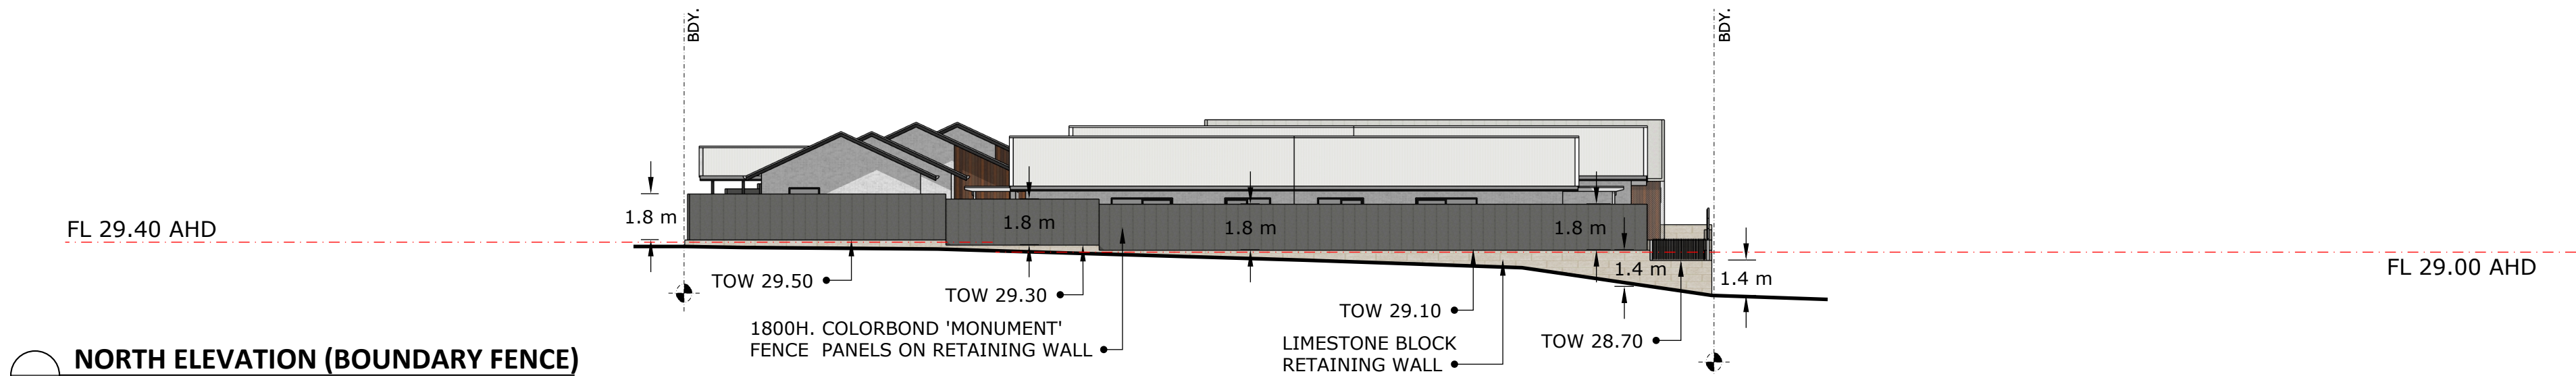

NORTH ELEVATION (BOUNDARY FENCE)
Scale: 1:200 @A2

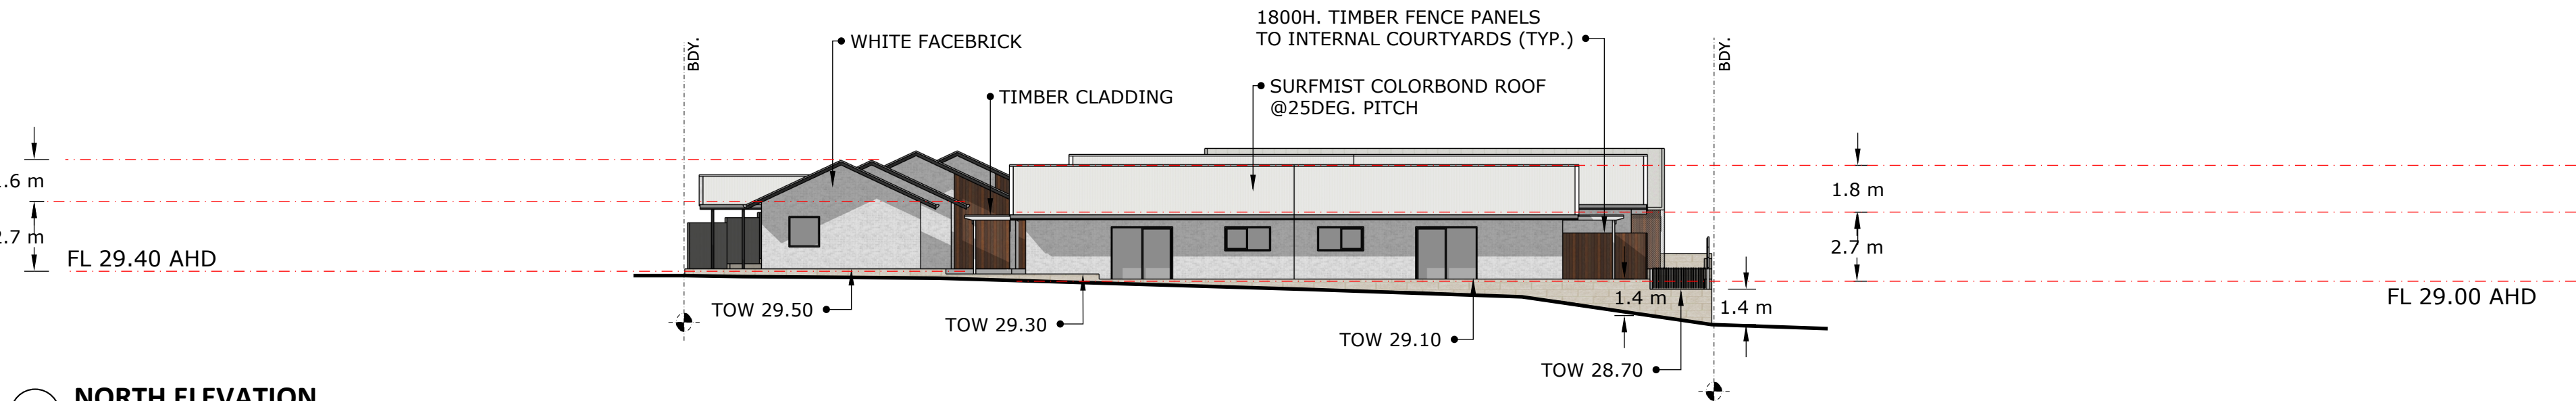

NORTH ELEVATION
Scale: 1:200 @A2

DEVELOPMENT APPLICATION	24.11.2025
DA ISSUE (DRAFT)	20.11.2025
notes	date
CLIENT:	THE SALVATION ARMY CORPS
PROJECT:	WOMEN'S CRISIS ACCOMMODATION
ADDRESS:	LOT 2852 (No.30) AINSWORTH ST. GERALDTON WA

ELEVATIONS 2

drawing name	
drawing no.	revision
1:200 @A2	202306
scale	project no.

