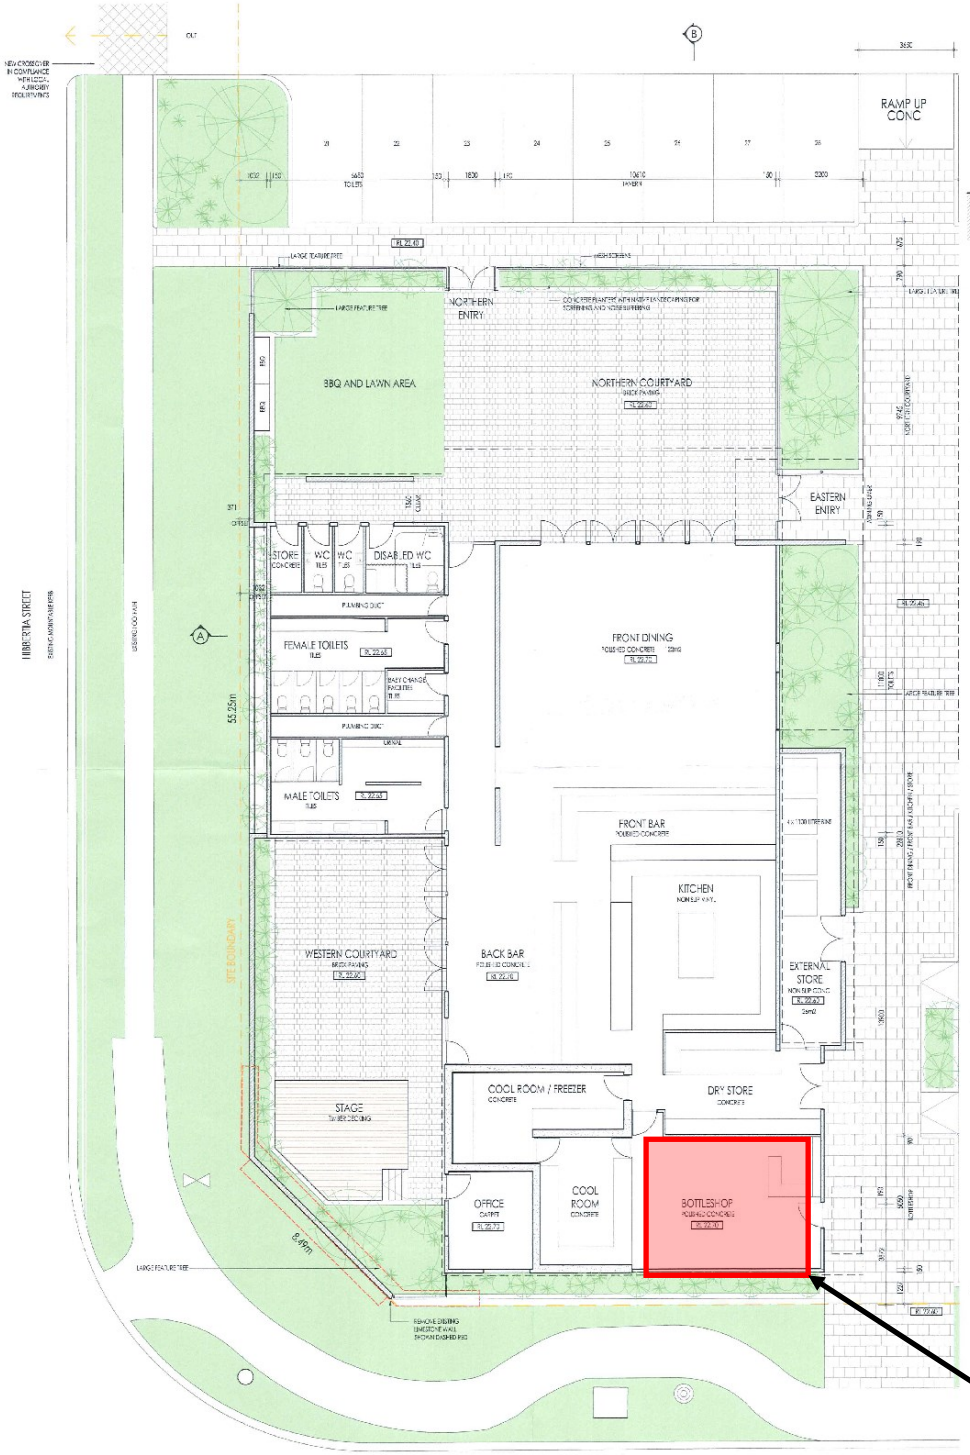

'BUILDNG A'
TAVERN GROUND FLOOR PLAN

SECTION B:B

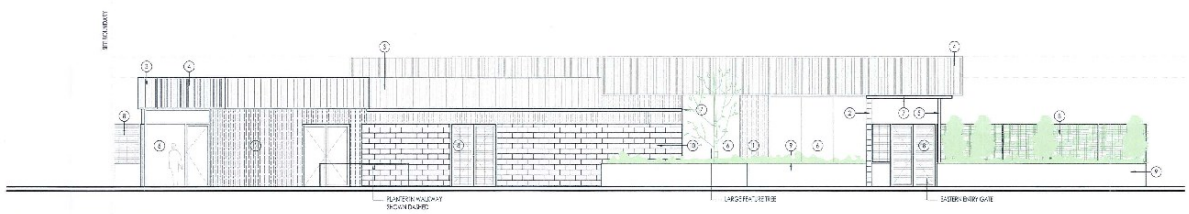

EAST ELEVATION

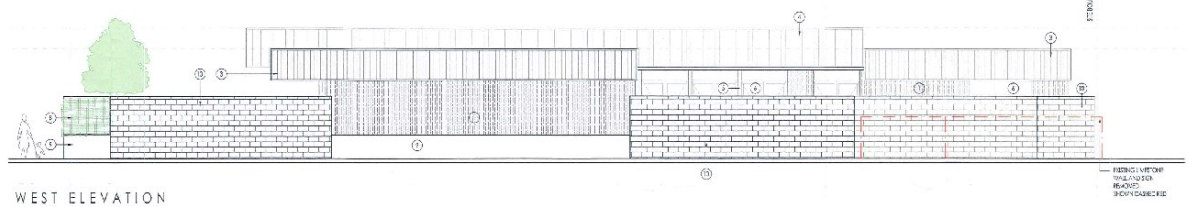

WEST ELEVATION

SOUTH ELEVATION

NORTH ELEVATION

MATERIALS SCHEDULE

1. RENDERED MASONRY FINISHED PAINTED
2. GREY CONCRETE BLOCKWORK WITH CREAM TOOLED MORTAR JOINTS
3. COLORBOND CUSTOM ORB WALL CLADDING
4. BRONZE COLORED TRANSLUCENT PANELS
5. POWDERCOAT STEEL WORK
6. POWDERCOAT ALUMINIUM WINDOW FRAMES
7. PAINTED STEEL AWNING
8. POWDERCOATED STEEL VINYL SCREENING + GATES
9. TEXTURED AND PAINTED CONCRETE BLOCKWORK PLANTERS
10. METAL ROOF

A-2	ISSUED FOR DEVELOPMENT APPROVAL	13.7.16
A-1	ISSUED TO TOWN PLANNER	30.12.16
A-0	ISSUED TO CLIENT FOR REVIEW	18.11.16
No.	REVISION	DATE

harris architects
08 9317 High street Fremantle t 0430 327 178
po po box 847 fremantle wa 6959
e jono@harrisarchitects.com.au

COMMERCIAL DEVELOPMENT.
LOT 51, No 2 HIBBERTIA ST STRATHALBYN

JOB NO.	1687	ISSUE	REVISION	DRAWING
DRAWN	ZA	A	2	A.02
SCALE	AS NOTED			
DATE	26.07.16			

Liquor Store Component