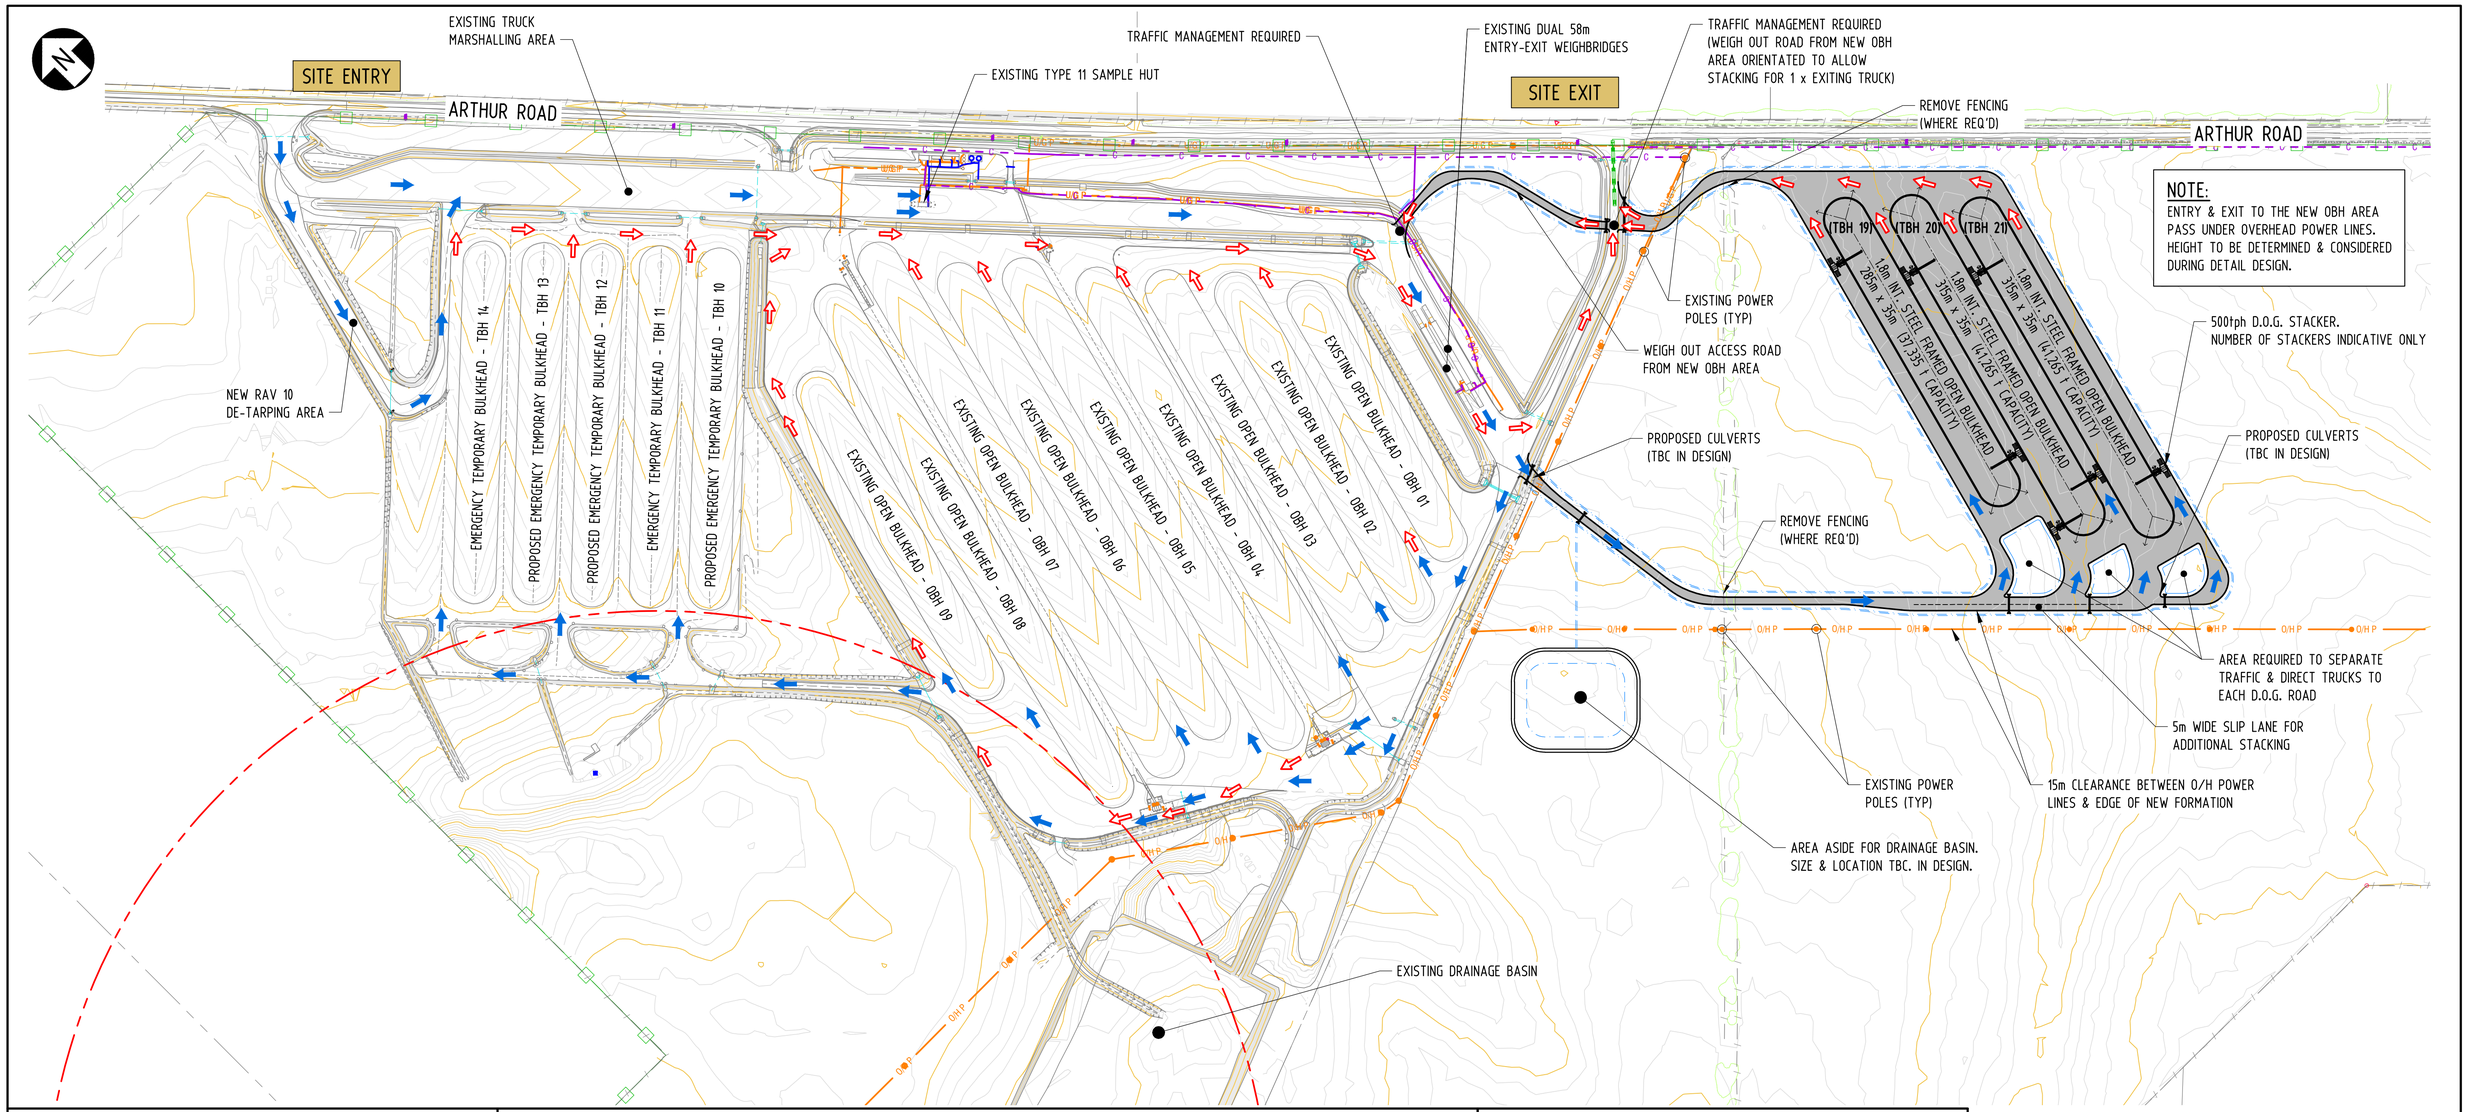

DRAWING LEGEND

- TRAFFIC MOVEMENTS - TRUCKS FULL
- TRAFFIC MOVEMENTS - TRUCKS EMPTY
- LOT BOUNDARIES
- CBH SITE BOUNDARY
- O/H P — OVERHEAD POWER LINES
- U/G P — UNDERGROUND POWER LINES
- U/G W — UNDERGROUND WATER PIPES
- C — UNDERGROUND COMMS LINE
- EPA INDUSTRIAL/SENSITIVE LAND USE SEPARATION DISTANCE - 500m RADIUS
- PROPOSED OPEN DRAINAGE
- PROPOSED CULVERTS

STORAGE CAPACITIES

EXISTING SITE STORAGE

INT. STEEL FRAME OBH	(01)	34,060t
INT. STEEL FRAME OBH	(02)	42,575t
INT. STEEL FRAME OBH	(03)	46,050t
INT. STEEL FRAME OBH	(04)	53,710t
INT. STEEL FRAME OBH	(05)	60,915t
INT. STEEL FRAME OBH	(06)	55,675t
INT. STEEL FRAME OBH	(07)	58,950t
INT. STEEL FRAME OBH	(08)	68,120t
INT. STEEL FRAME OBH	(09)	39,955t
INT. STEEL FRAME OBH	(TBH 10)	36,025t
INT. STEEL FRAME OBH	(TBH 11)	36,025t
INT. STEEL FRAME OBH	(TBH 12)	36,025t
INT. STEEL FRAME OBH	(TBH 13)	36,025t
INT. STEEL FRAME OBH	(TBH 14)	36,025t
TOTAL EXISTING STORAGE		640,135t

PROPOSED STORAGE

INT. STEEL FRAME OBH (TEMPORARY)	(TBH 19)	37,335t
INT. STEEL FRAME OBH (TEMPORARY)	(TBH 20)	41,265t
INT. STEEL FRAME OBH (TEMPORARY)	(TBH 21)	41,265t
TOTAL PROPOSED STORAGE		119,865t

TOTAL PERMANENT STORAGE	460,010t
TOTAL TEMPORARY STORAGE	299,990t
TOTAL SITE STORAGE	760,000t

HATCHING LEGEND

AREA OF NEW WORKS 66,175m²

PRELIMINARY ISSUE
DO NOT USE FOR CONSTRUCTION
DATE 14.04.25

1:2500 @ A1
1:5000 @ A3
0 40 80 120 160 200 240 m

COPYRIGHT ©
THIS DRAWING AND THE CONTENTS DEPICTED OR WRITTEN THEREON, WHETHER IN WHOLE OR IN PART, IS THE EXCLUSIVE INTELLECTUAL PROPERTY OF CBH GROUP AND SHOULD NOT BE REPRODUCED OR USED FOR ANY PURPOSE WITHOUT THE PRIOR WRITTEN APPROVAL OF CBH GROUP.

DO NOT SCALE FROM THIS DRAWING

CBHGROUP
ABN 29 256 604 947

CBH GROUP
LEVEL 6
240 ST GEORGE'S TERRACE
PERTH W.A. 6000
PH (08) 9237 9600
FAX (08) 9322 3942

REF DRAWING No.	REFERENCE DRAWING TITLE	REV	DATE	REVISION DESCRIPTION	BY	CHK'D	APP'D
-	-	A	14.04.25	ISSUED AS CHECK PRINT AND FOR REVIEW	JB		

SCALE 1:2500	DRAWN	J. Bullingham 14.04.25
SHEET A1	CHECKED	
PROJECT	DESIGNED	
	DESIGN APPR	
CO-ORDINATE SYSTEM GCG94	PROJECT APPR	

TITLE
NARNGULU
2025 PEAK PLANNING
3 x ADDITIONAL OPEN BULKHEADS
CONCEPTUAL LAYOUT No. 6

DRG No 307-ENG-CI-DCO-0022 | SHEET 1 OF 1 | REV. A