
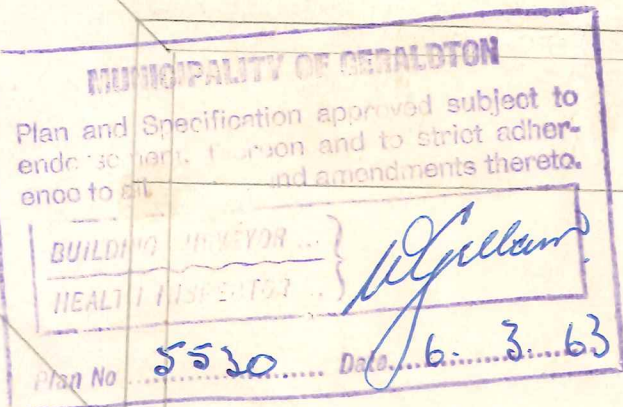


PROPOSED ADDITIONS TO EXISTING.

SMALL DWELLING, 1 CAR PORT BACK PORCH.


TO MAIN DWELLING FOR

B. EASTHER. LOT 52 TRIGG ST.
GTON.

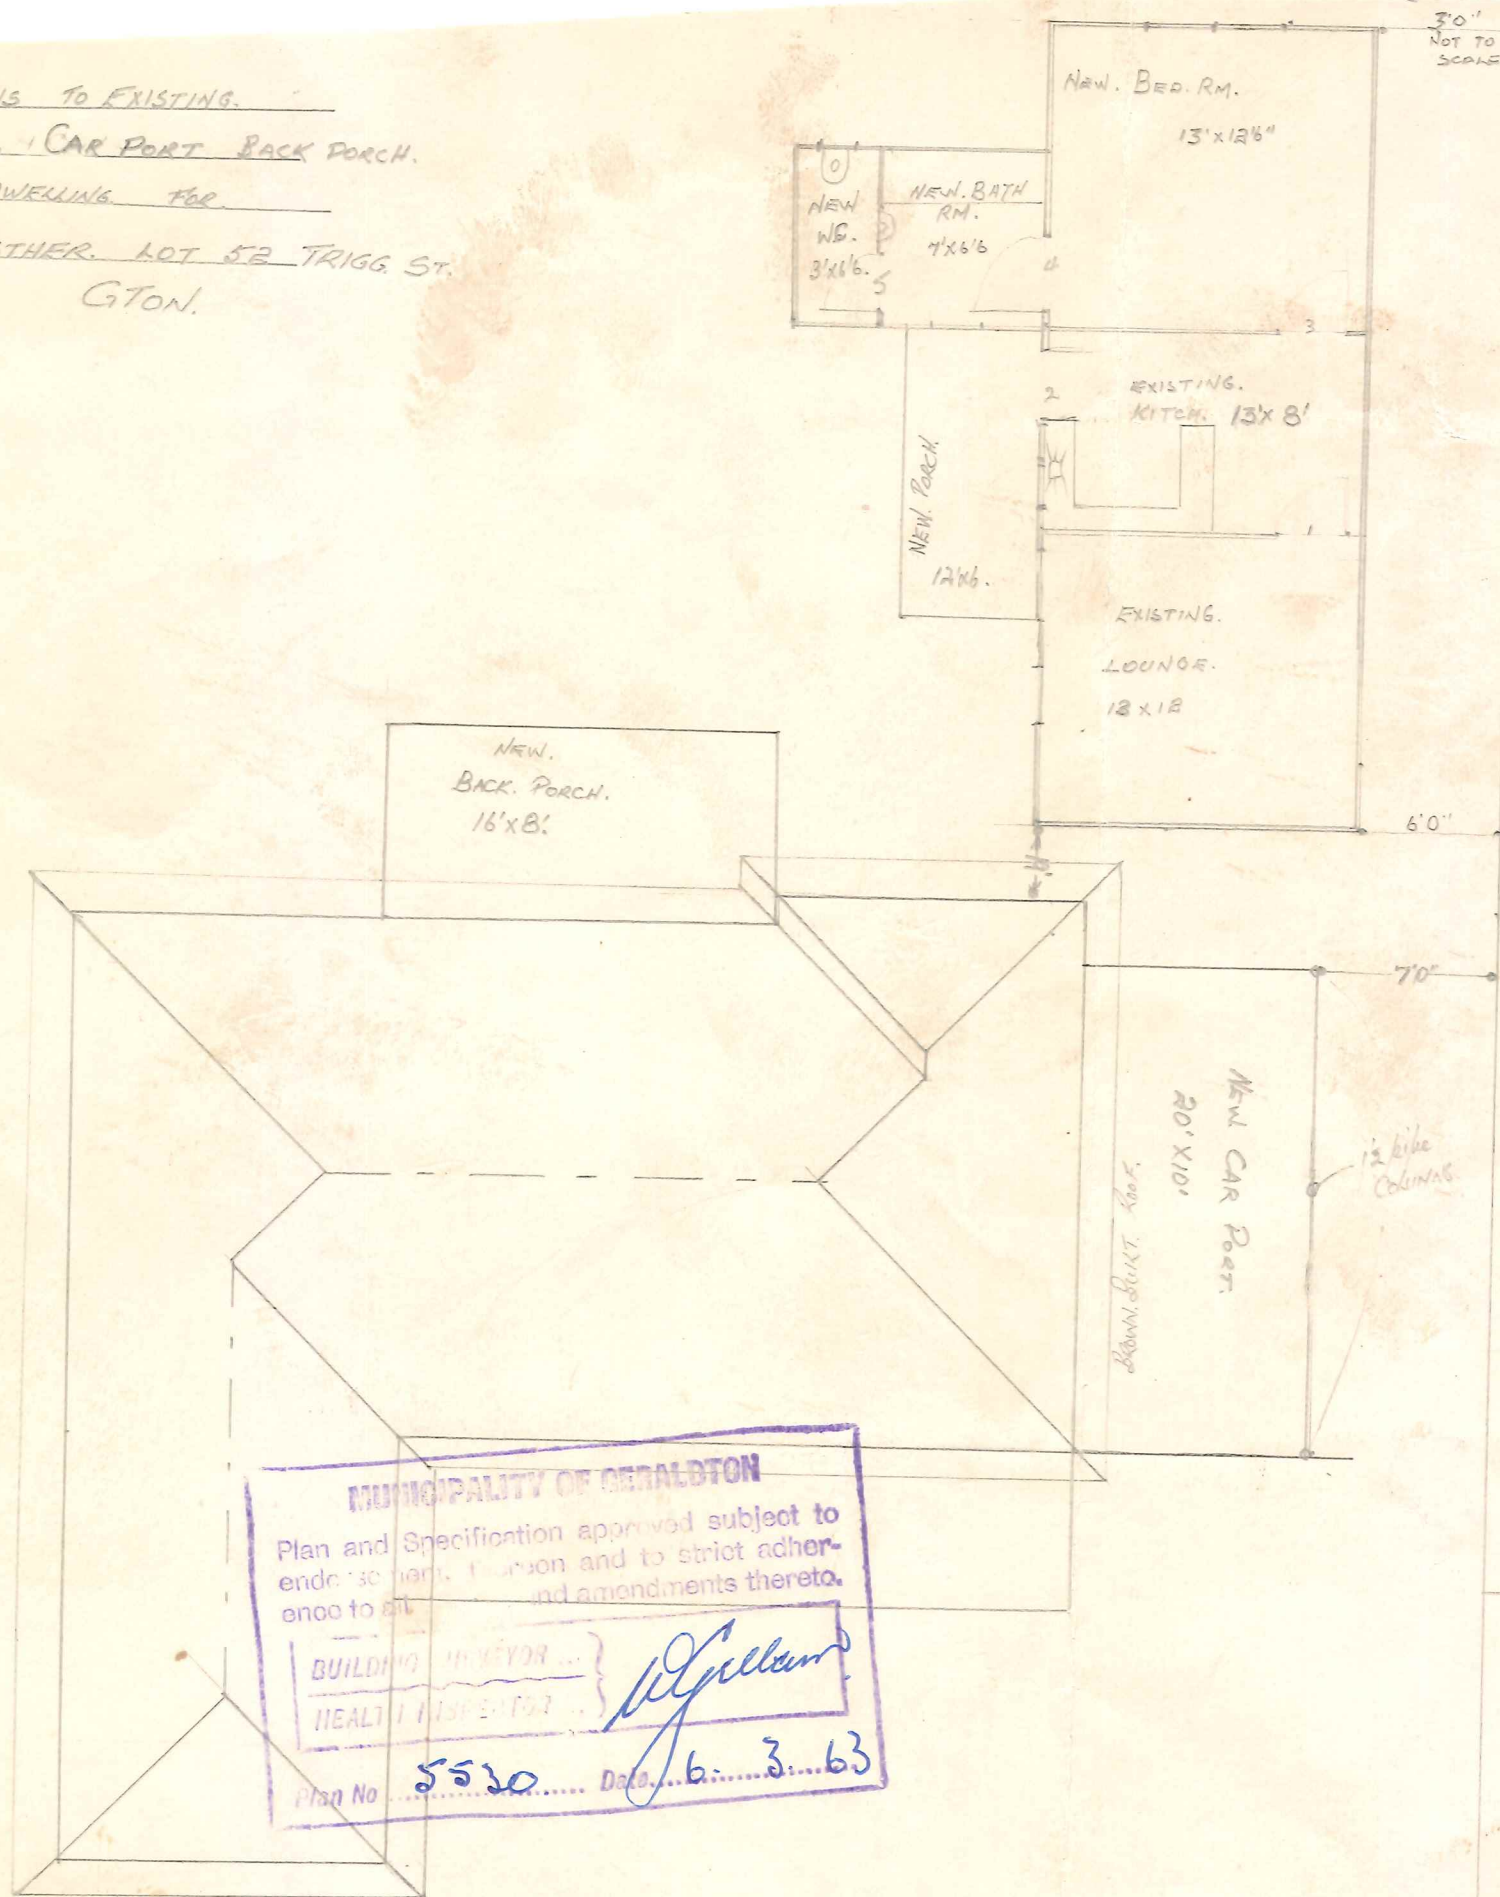

SCALE: 1/8" = 1'-0"

3'0"
NOT TO
SCALE.

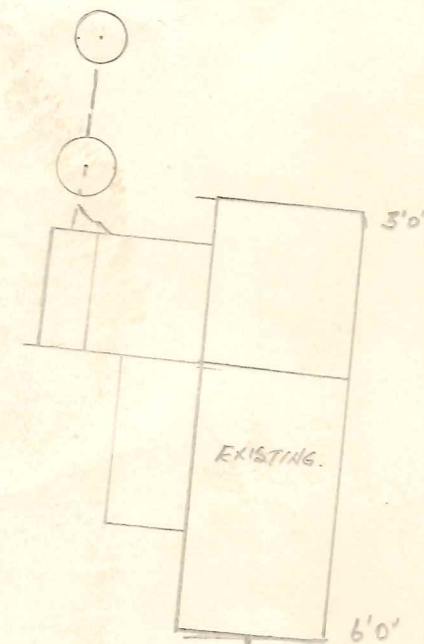

TRIGG ST.