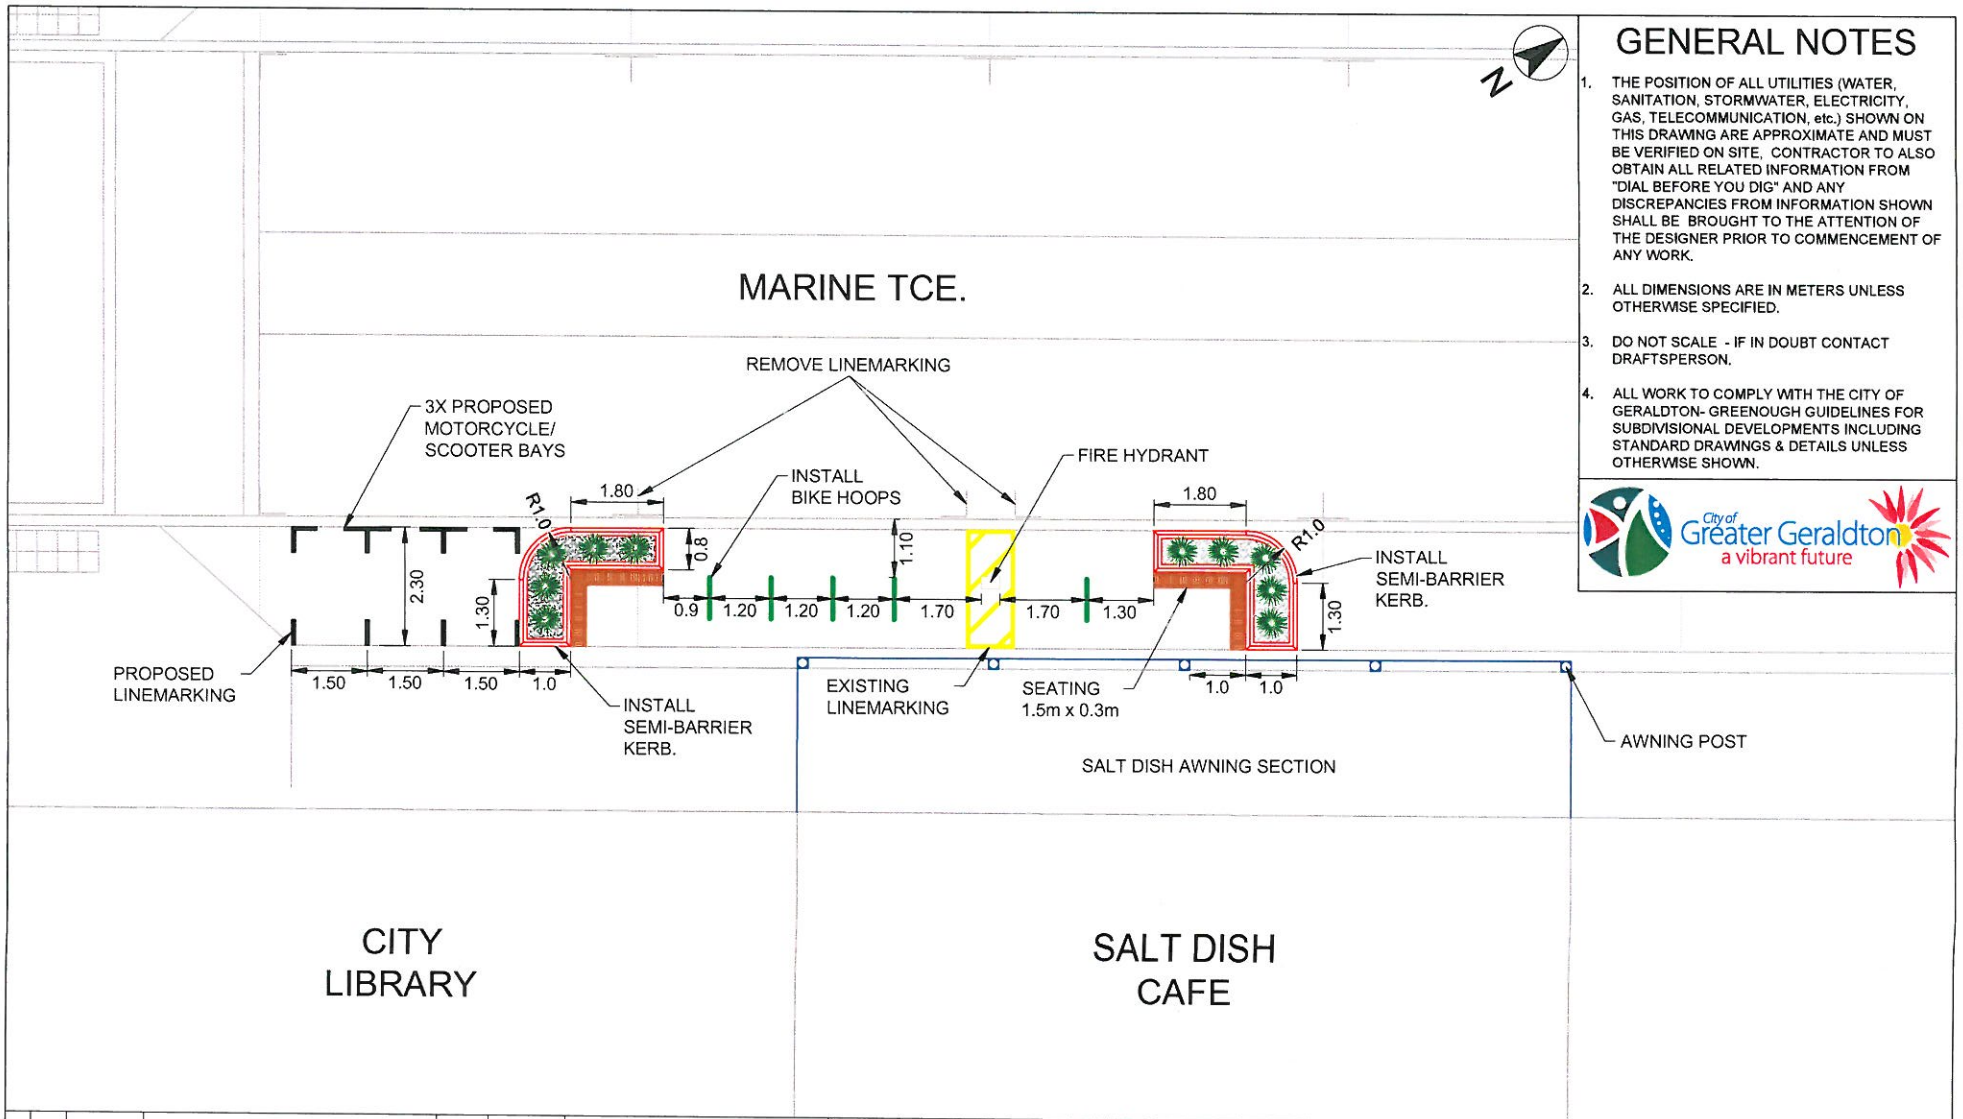

GENERAL NOTES

1. THE POSITION OF ALL UTILITIES (WATER, SANITATION, STORMWATER, ELECTRICITY, GAS, TELECOMMUNICATION, etc.) SHOWN ON THIS DRAWING ARE APPROXIMATE AND MUST BE VERIFIED ON SITE, CONTRACTOR TO ALSO OBTAIN ALL RELATED INFORMATION FROM "DIAL BEFORE YOU DIG" AND ANY DISCREPANCIES FROM INFORMATION SHOWN SHALL BE BROUGHT TO THE ATTENTION OF THE DESIGNER PRIOR TO COMMENCEMENT OF ANY WORK.
2. ALL DIMENSIONS ARE IN METERS UNLESS OTHERWISE SPECIFIED.
3. DO NOT SCALE - IF IN DOUBT CONTACT DRAFTSPERSON.
4. ALL WORK TO COMPLY WITH THE CITY OF GERALDTON- GREENOUGH GUIDELINES FOR SUBDIVISIONAL DEVELOPMENTS INCLUDING STANDARD DRAWINGS & DETAILS UNLESS OTHERWISE SHOWN.

City of Greater Geraldton
a vibrant future

AMENDMENTS

NO.	DATE	DESCRIPTION	BY	APPR.

SERVICES LEGEND

POWER	P
GAS	G
TELSTRA	
WATER (CGG)	CW
WATER MAIN	W
FIREMAIN	F
SEWER	S
CCTV COMMS	CCTVC
CCTV POWER	CCTVP
CGG RETIC	R

DESIGNED:		DATE:
DRAWN:	VAUGHN HARVEY	DATE: 09-02-2012
CHECKED:		DATE:
APPROVED BY:		DATE:

DEPARTMENT
COMMUNITY INFRASTRUCTURE

PROJECT TITLE: MARINE TERRACE BIKE RACK INSTALLATION - IN FRONT OF SALT DISH

DRAWING TITLE: BIKE RACK INSTALLATION - LAYOUT

FILE LOC.: Y:\001 ENGINEERING PROJECTS\100719 Marine Tce. installation of bike racks\04 DRAWINGS\03 Construction\100719 Marine Tce. Bike Racks (12-01-12).dwg

PROJECT/DRAWING NUMBER: 100719-003

PAPER SIZE:	A2
SURVEYED BY:	N/A
DATE SURVEYED:	N/A
DATUM:	H H, V V
SCALE:	1:10
REVISION NUMBER	P

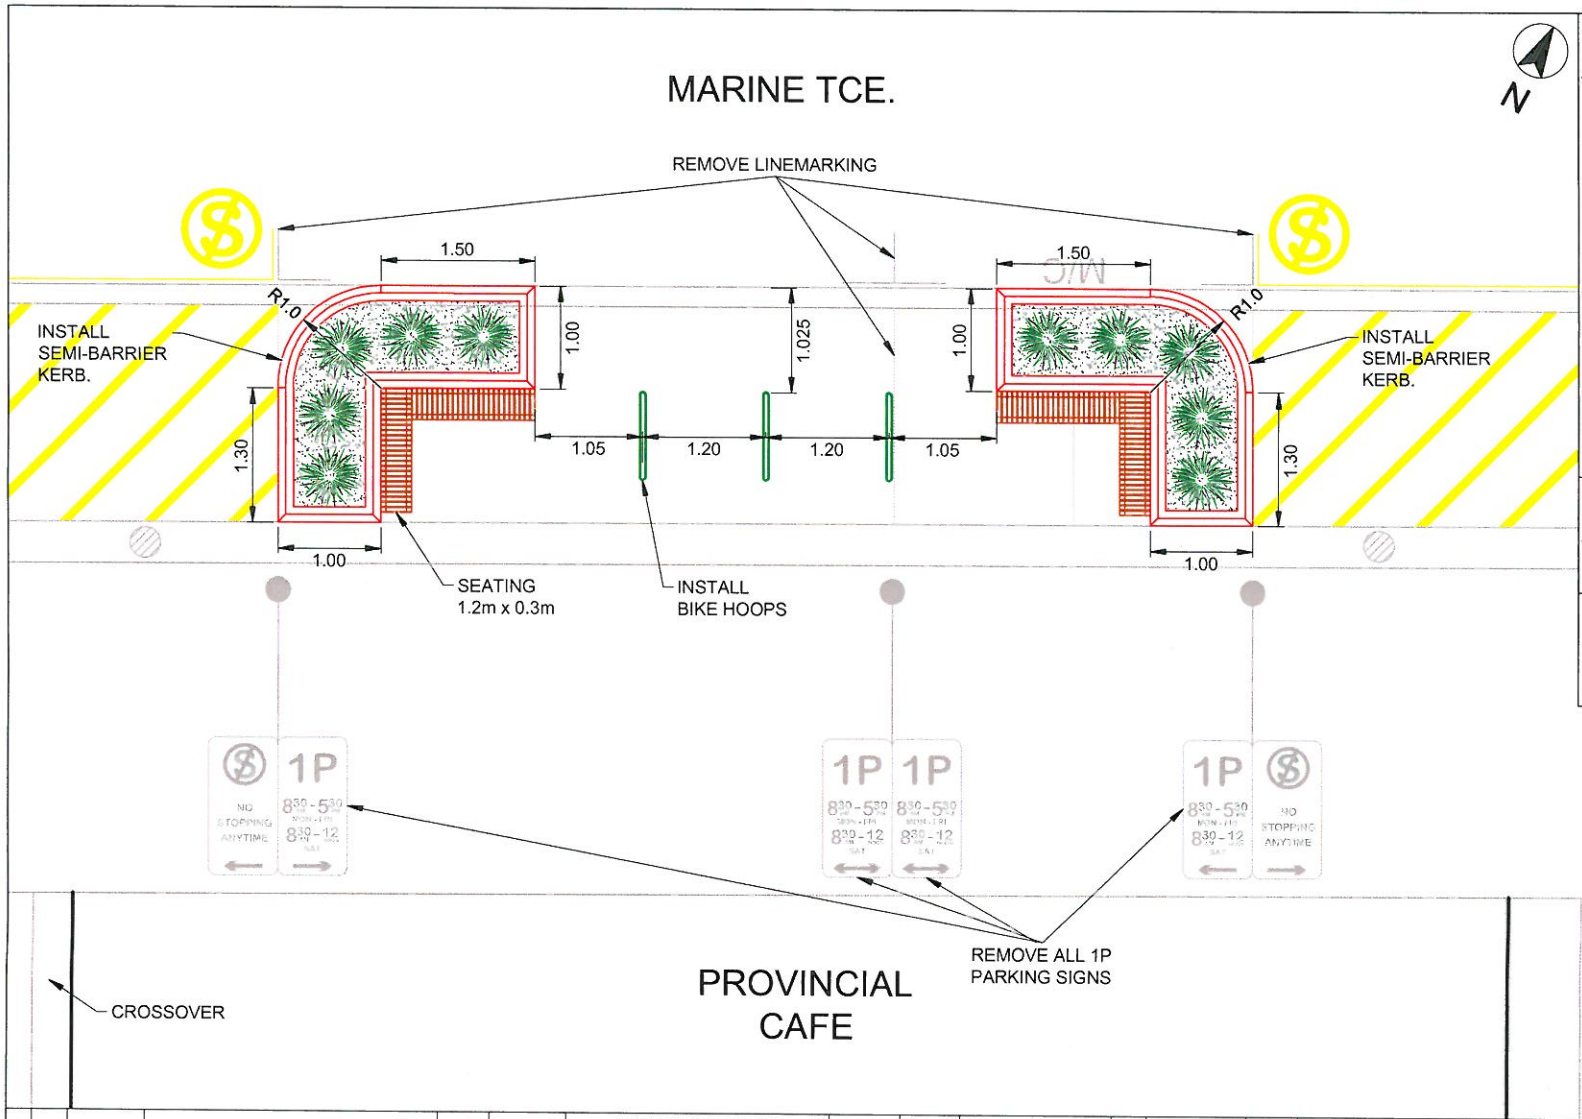

GENERAL NOTES

1. THE POSITION OF ALL UTILITIES (WATER, SANITATION, STORMWATER, ELECTRICITY, GAS, TELECOMMUNICATION, etc.) SHOWN ON THIS DRAWING ARE APPROXIMATE AND MUST BE VERIFIED ON SITE, CONTRACTOR TO ALSO OBTAIN ALL RELATED INFORMATION FROM "DIAL BEFORE YOU DIG" AND ANY DISCREPANCIES FROM INFORMATION SHOWN SHALL BE BROUGHT TO THE ATTENTION OF THE DESIGNER PRIOR TO COMMENCEMENT OF ANY WORK.
2. ALL DIMENSIONS ARE IN METERS UNLESS OTHERWISE SPECIFIED.
3. DO NOT SCALE - IF IN DOUBT CONTACT DRAFTSPERSON.
4. ALL WORK TO COMPLY WITH THE CITY OF GERALDTON- GREENOUGH GUIDELINES FOR SUBDIVISIONAL DEVELOPMENTS INCLUDING STANDARD DRAWINGS & DETAILS UNLESS OTHERWISE SHOWN.

NOTES

1. REMOVE M/C SYMBOLS FROM EXISTING MOTORCYCLE BAYS

City of Greater Geraldton
a vibrant future

AMENDMENTS

NO.	DATE	DESCRIPTION	BY	APPR.

SERVICES LEGEND

POWER	P
GAS	G
TELSTRA	T
WATER (CGG)	CW
WATER MAIN	W
FIREMAIN	F
SEWER	S
CCTV COMMS	CCTVC
CCTV POWER	CCTVP
CGG RETIC	R

DESIGNED:		DATE:	
DRAWN:	VAUGHN HARVEY	DATE:	09-02-2012
CHECKED:		DATE:	
APPROVED BY:		DATE:	

DEPARTMENT
COMMUNITY INFRASTRUCTURE

PROJECT TITLE: MARINE TERRACE BIKE RACK INSTALLATION - IN FRONT OF PROVINCIAL

DRAWING TITLE: BIKE RACK INSTALLATION - LAYOUT

FILE LOC: Y:\001 ENGINEERING PROJECTS\100719 Marine Tce, installation of bike racks\04 DRAWINGS\03 Construction\100719 Marine Tce. Bike Racks (12-01-12).dwg

PROJECT/DRAWING NUMBER: 100719-001

PAPER SIZE:	A3
SURVEYED BY:	N/A
DATE SURVEYED:	N/A
DATUM: H	H
DATUM: V	V
SCALE:	1:50
REVISION NUMBER:	P