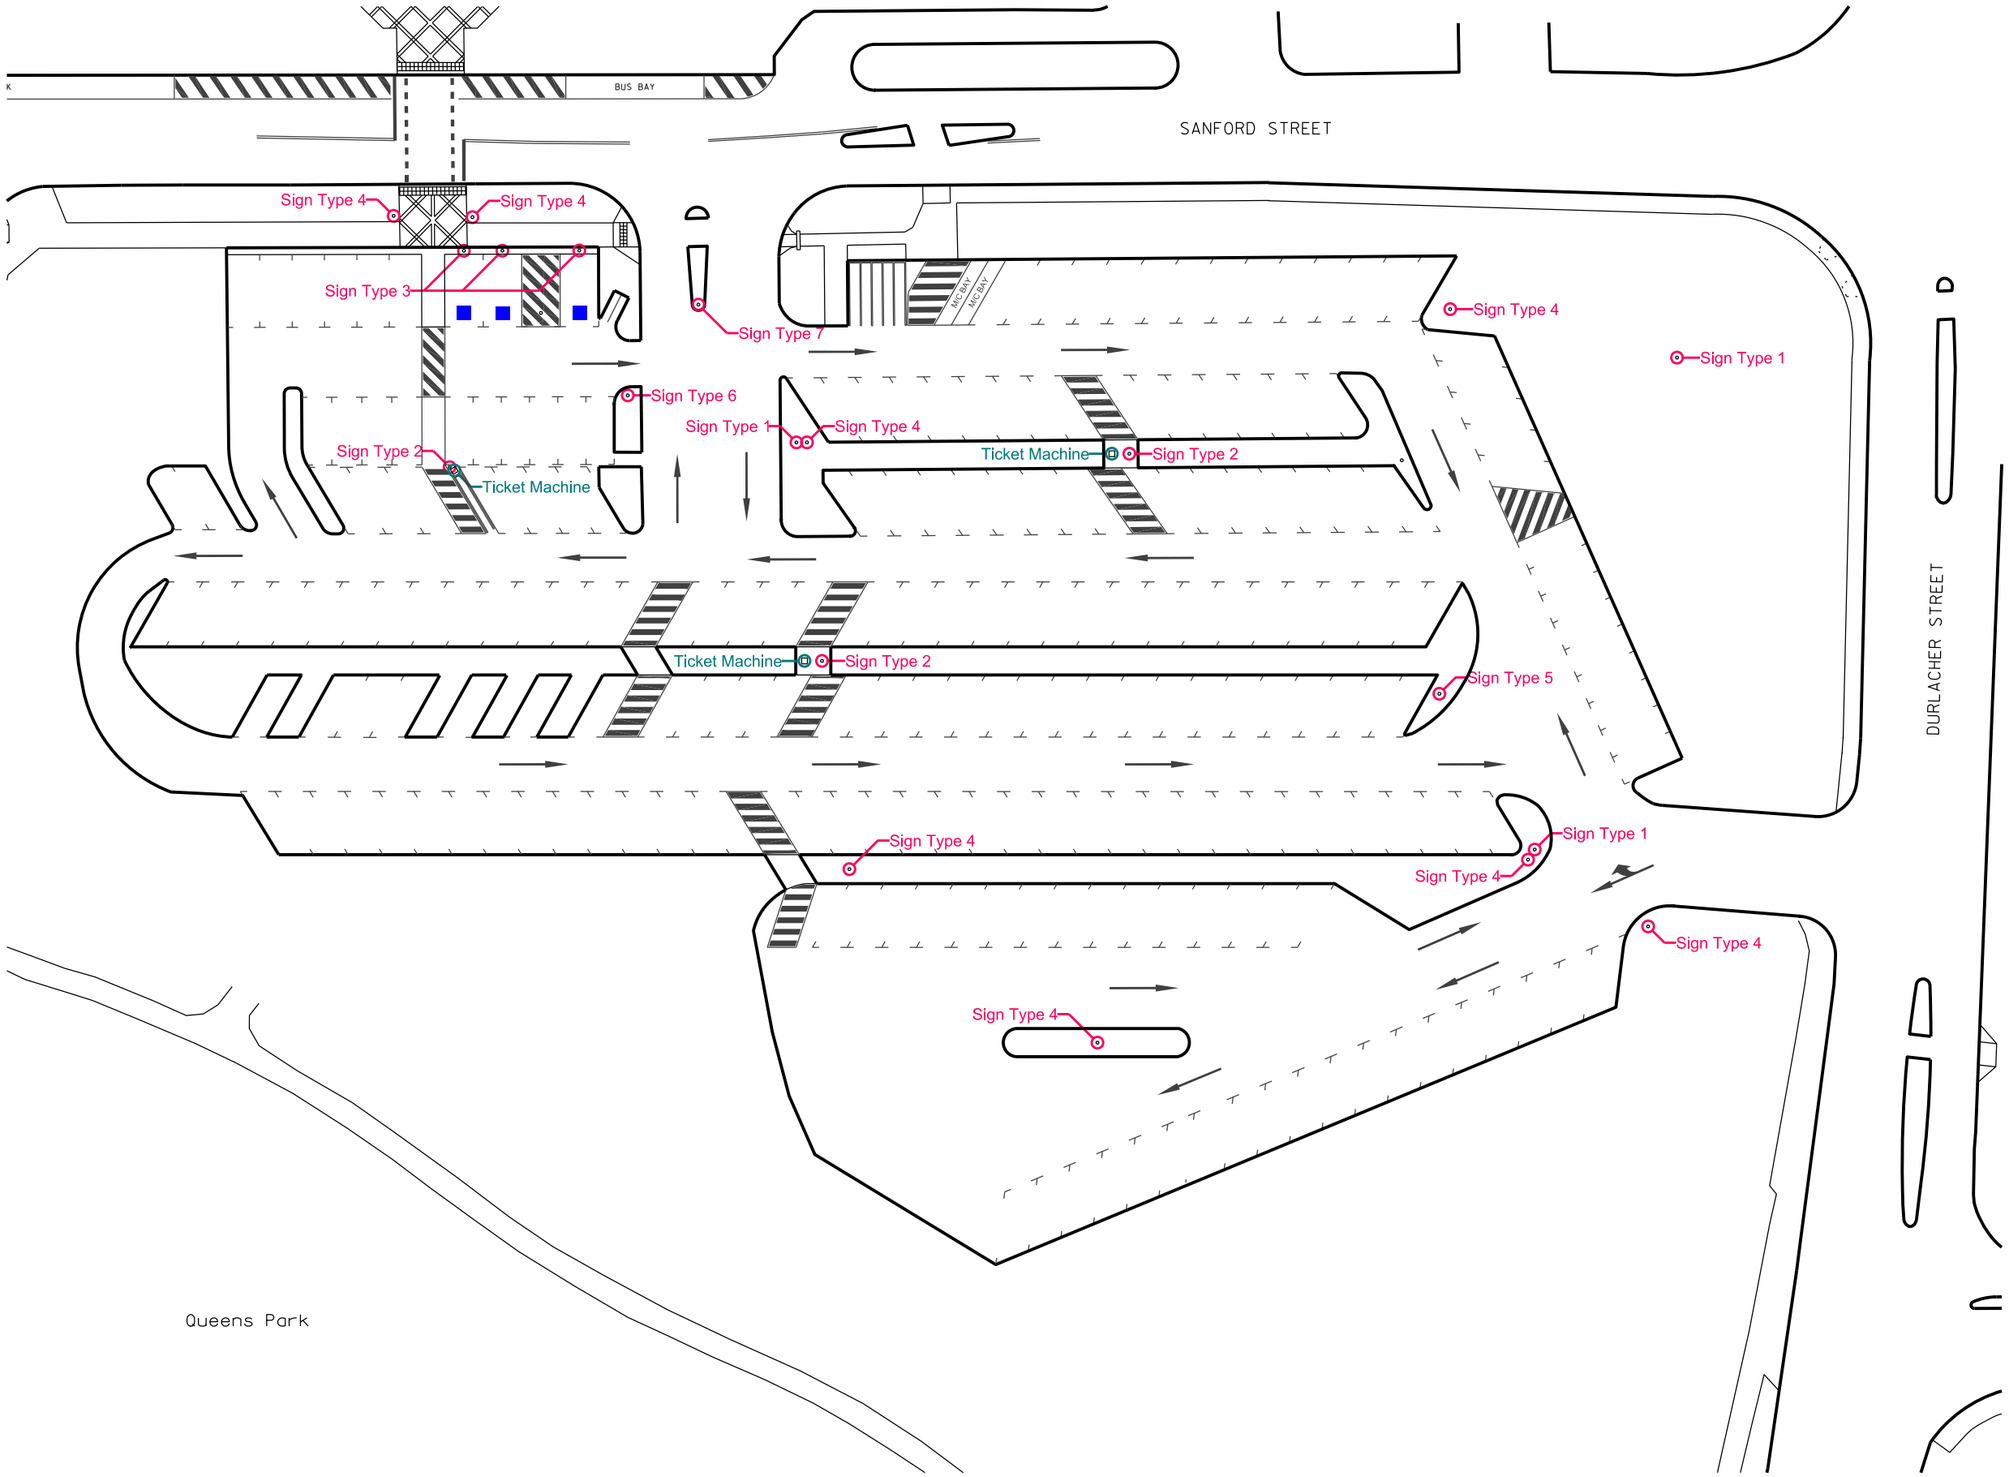

NOTES

TOTAL NUMBER OF BAYS
- 219 Bays (including 3 ACROD Bays & 2 MC Bays)

LOT DETAILS
- Part of R30845 (Lot 550) Cathedral Avenue, Geraldton
- Approximately Area of Carpark: 1.0352ha

SIGNAGE TYPES
- Sign Type 1: Entry Signs (Please refer to P38-5)
- Sign Type 2: Ticket Machine Sign (Please refer to P38-7)
- Sign Type 3: ACROD Signs (Please refer to P11-14)
- Sign Type 4: Additional Signage (Please refer to P38-7)
- Sign Type 5: No Entry (Regulatory Sign - R2-4A)
- Sign Type 6: Exit Only
- Sign Type 7: Keep Left (Regulatory Sign - R2-3L)

AMENDMENTS

NO.	DATE	DESCRIPTION	BY	APPR.
1.	APR 2008	City of Geraldton-Greenough Title Blocks	RJT	-
2.	SEP 2012	CGG Title Blocks and Rangers Comments (Signage etc)	RJT	RANGERS
3.	OCT 2013	Alterations to ACROD Bays - to Meet the Standard	RJT	DEPOT

City of Greater Geraldton
a vibrant future

DESIGNED:	ERIC HOLLINGS	DATE:	NOV 2005
DRAWN:	REBEKAH THORP	DATE:	NOV 2005
CHECKED:		DATE:	
APPROVED BY:		DATE:	

DEPARTMENT
COMMUNITY INFRASTRUCTURE

PROJECT TITLE: PARKING FACILITIES

DRAWING TITLE: Parking Station No. 5 - Sanford Street

FILE LOC: D-12-48367 (Trim Reference)

PROJECT/DRAWING NUMBER: P25

PAPER SIZE:	A3
SURVEYED BY:	
DATE SURVEYED:	
DATUM: H	-
DATUM: V	-
SCALE:	1:550
REVISION NUMBER:	2