DETAILED AREA PLAN

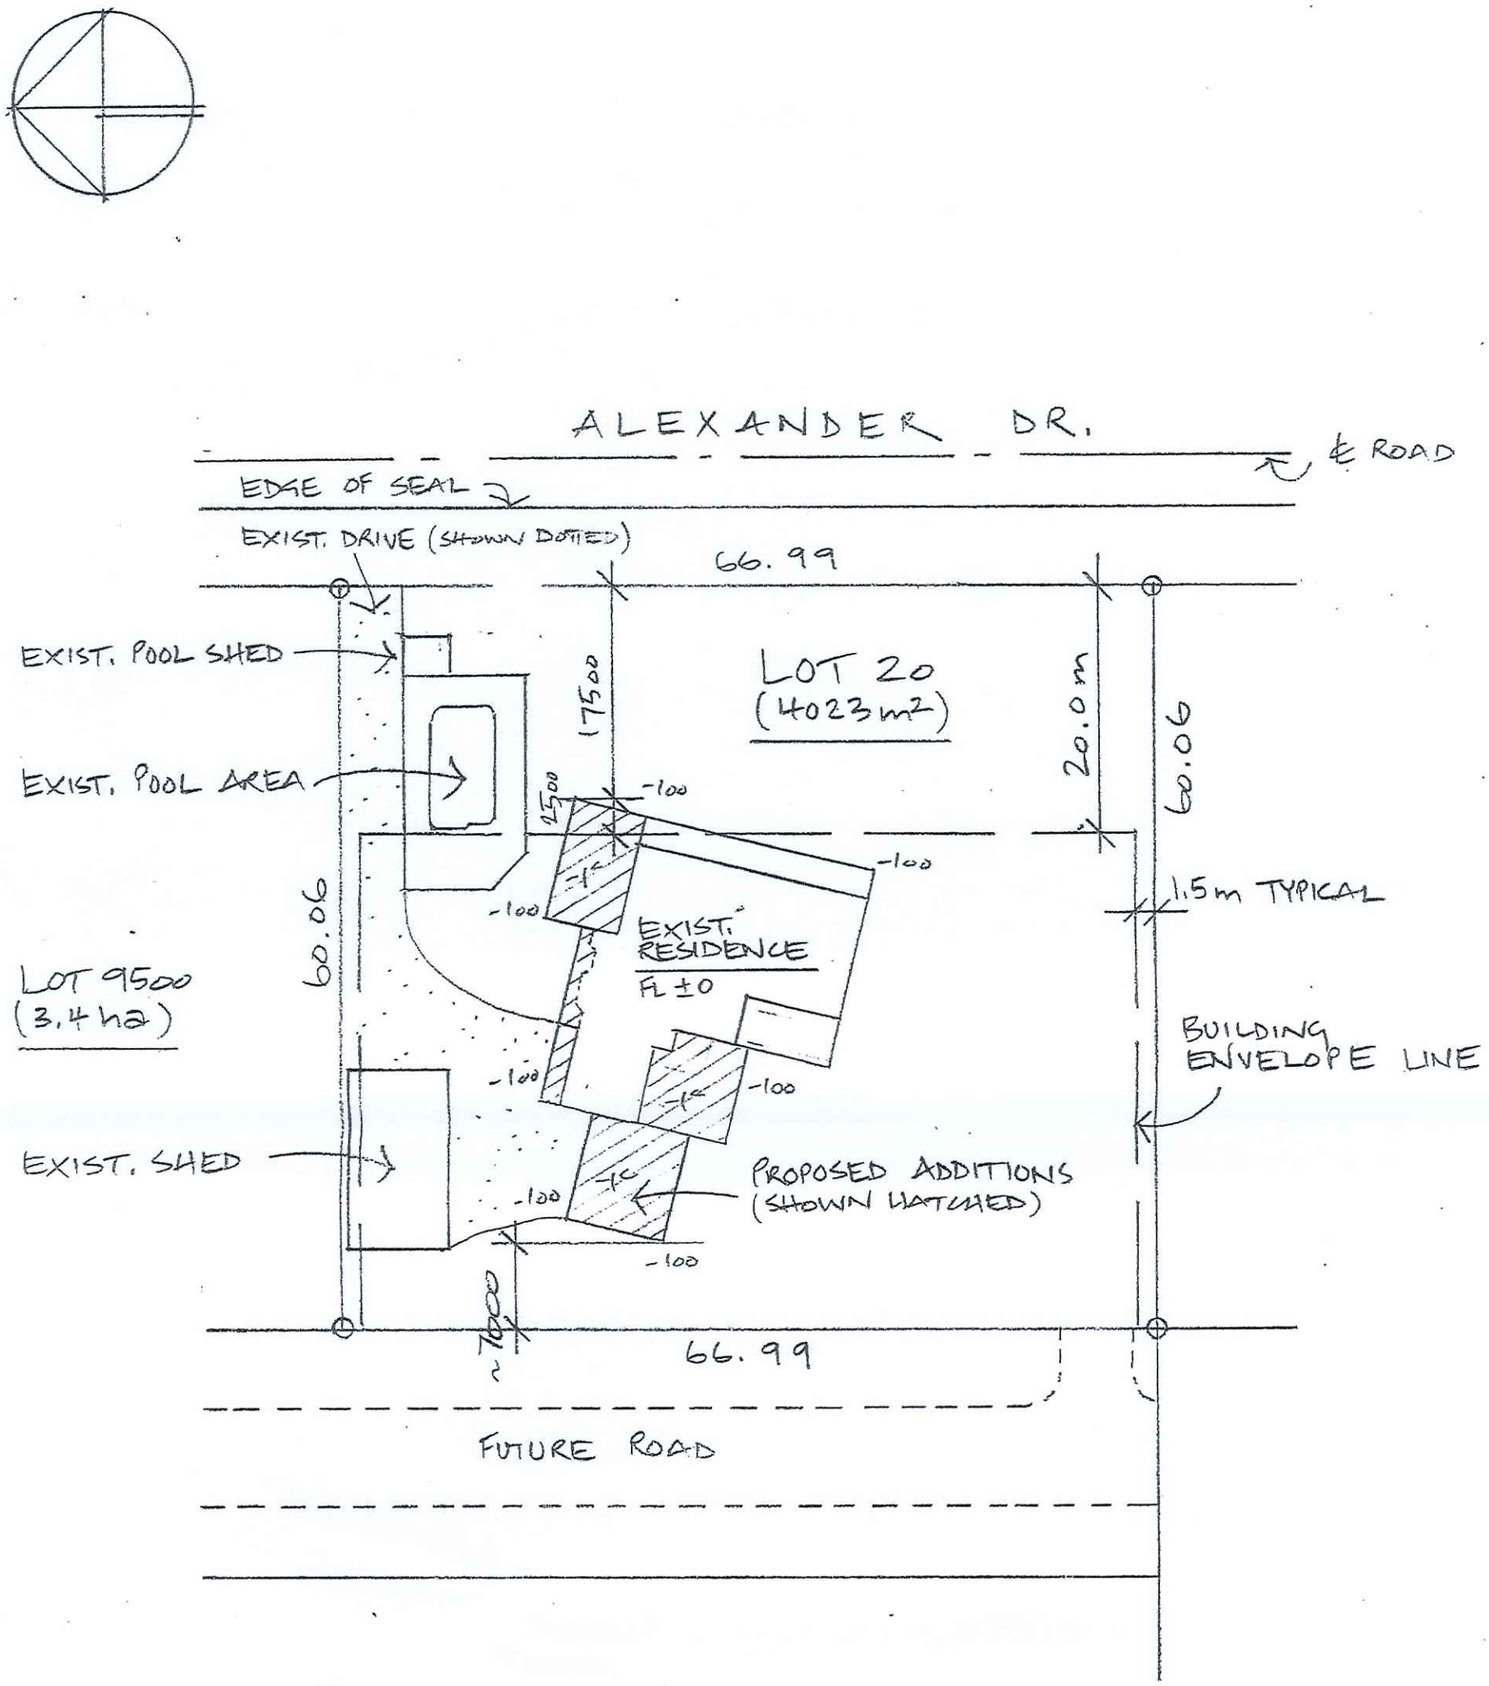

SITE PLAN 1:500

CITY OF GREATER GERALDTON

THIS PLAN IS CERTIFED AS THE 'APPROVED PLAN'

REF ..... A6 7356.

SHEET ..... 1 ..... OF 1

SIGNED .....

DATED ..... 07/07/14.

PROPOSED ADDITIONS AT LOT 20 453 ALEXANDER DRIVE, GLENFIELD FOR P. & M. McKENZIE	2	Sunset DESIGN & DRAFTING Marc Stahli 53 Volute Street Phone/Fax (08) 9956 2063

Scanned and Imported into City of Greater Geraldton TRIM System by eleanorf on 20140611 104603 Num# of pages: 2